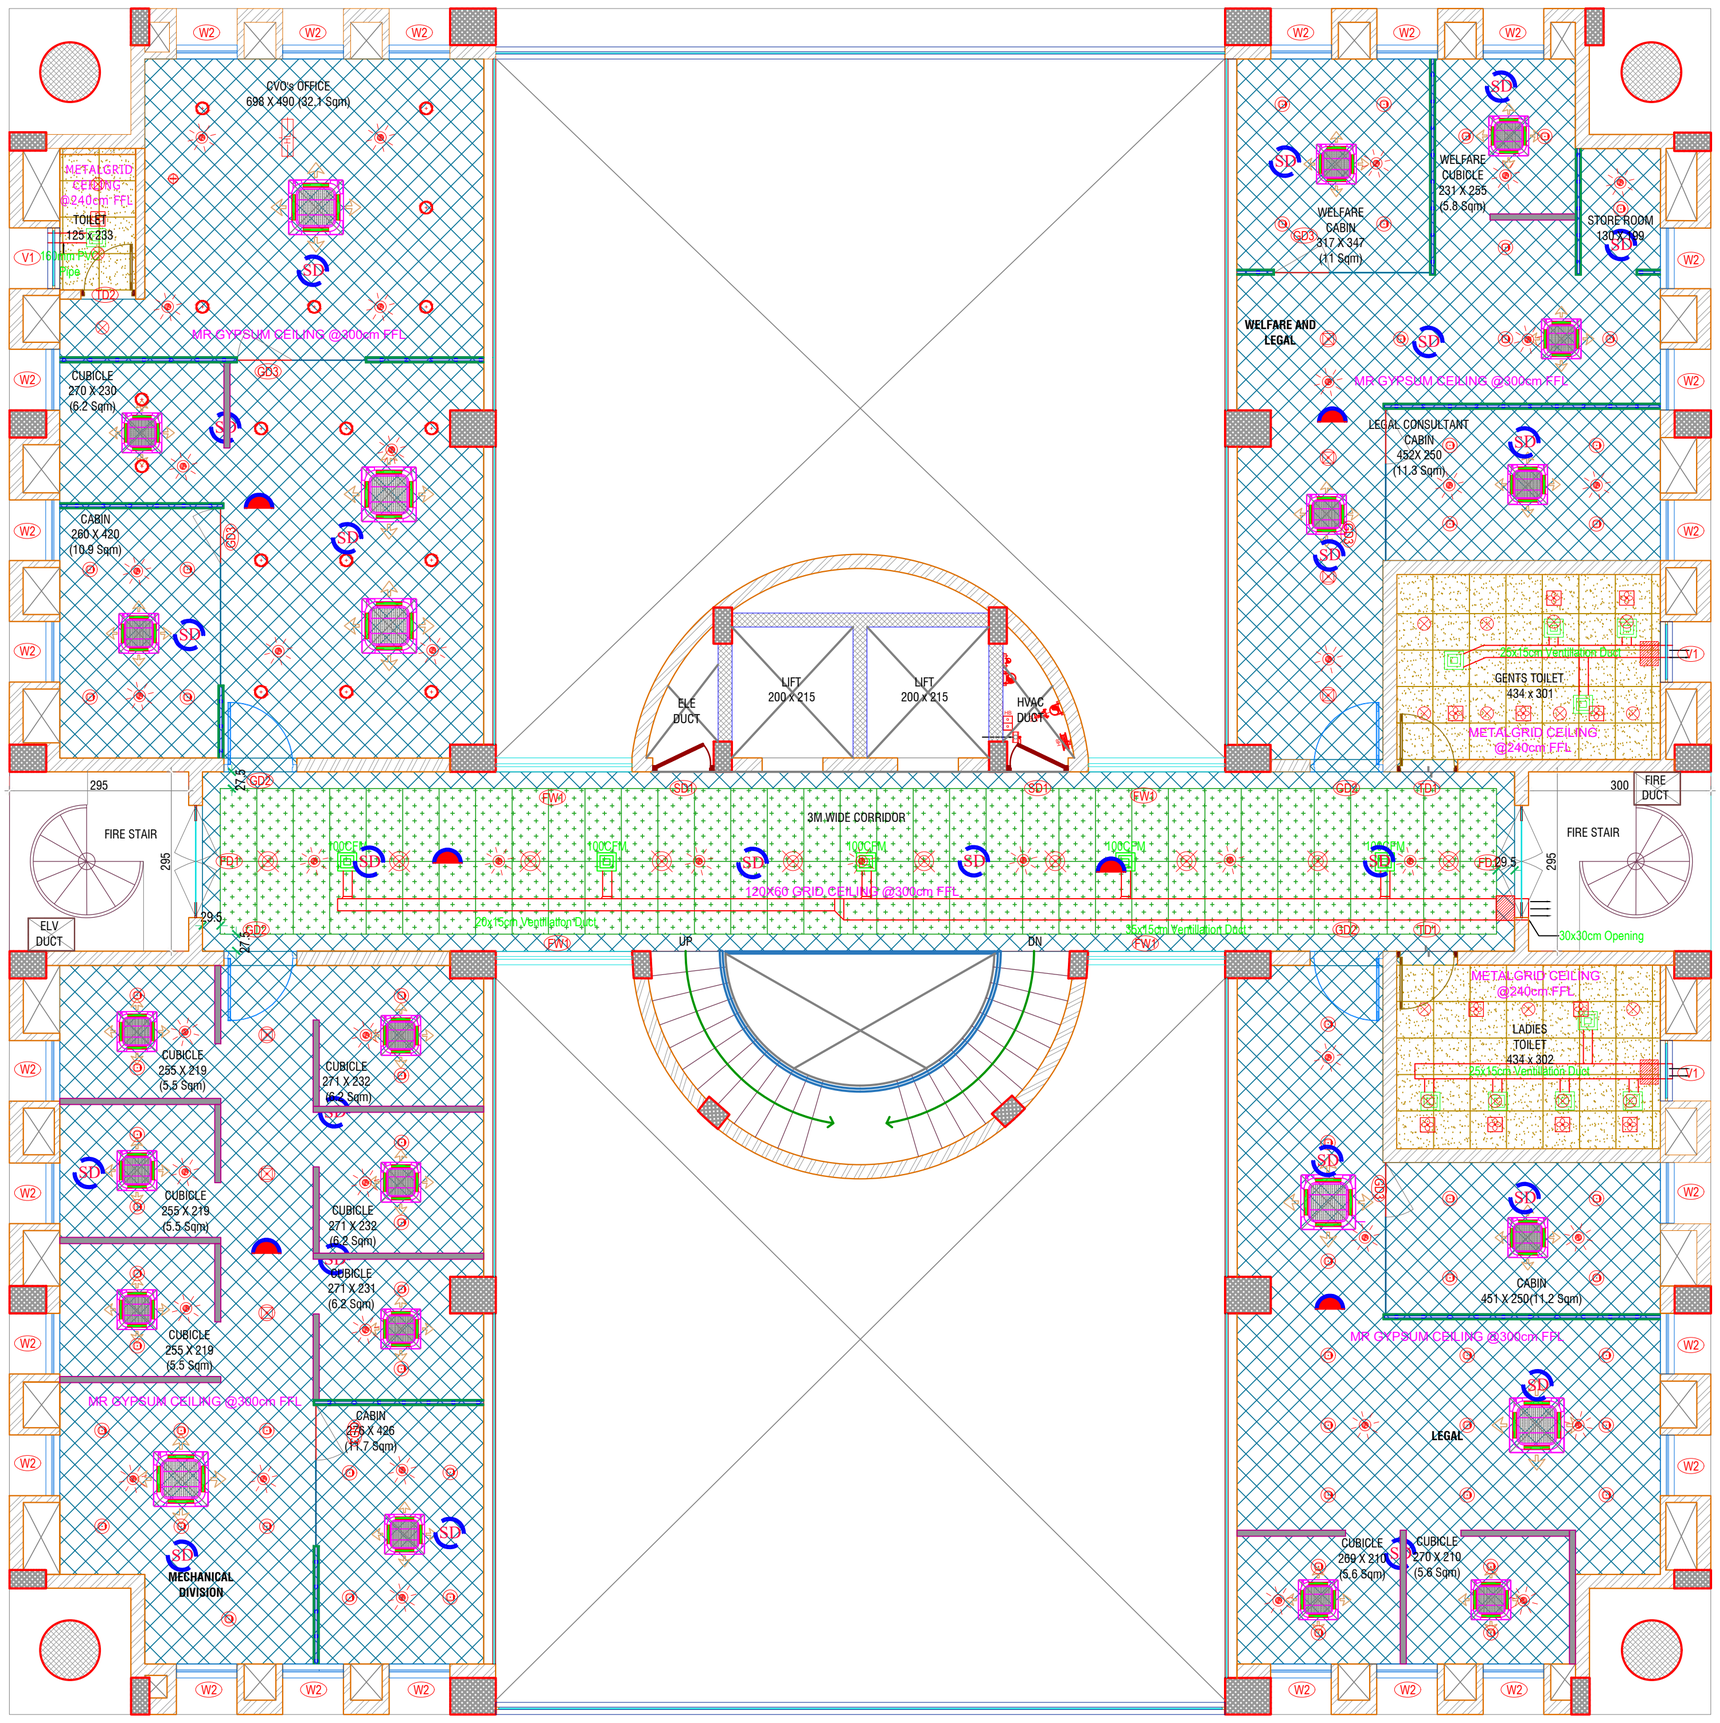

CEILING LEGEND

	MR GYPSUM CEILING
	60x60 METAL GRID
	PLYWOOD CEILING+ LAMINATE FINISH
	120x60 GRID CEILING

ELECTRICAL LEGEND

HL	HANGING LIGHT
	ROUND PANEL LIGHT/15W
	ROUND PANEL LIGHT/12W
	CEILING LIGHT POINT/3W
	ROUND PANEL LIGHT/10W
	CEILING LIGHT POINT/5W
	SPOT LIGHT WITH DIRECTION
	CEILING LIGHT POINT/15W
	CEILING EXHAUST
	PROFILE LIGHT

FPS LEGEND

	WATER SPRINKLER
SD	SMOKE DETECTOR
HD	HEAT DETECTOR
	PAS SPEAKER

HVAC LEGEND

	CASSETTE UNIT
	EXHAUST GRILL

PROJECT : **COCHIN PORT AUTHORITY OFFICE INTERIOR RENOVATION**

TITLE : **FOURTH FLOOR CEILING LAYOUT**

CLIENT : **COCHIN PORT TRUST**

GENERAL NOTES :

1. DO NOT SCALE THE DRAWING FOLLOW WRITTEN DIMENSIONS ONLY.
2. ANY DISCREPANCY IN THE DRG. SHOULD BE BROUGHT TO THE NOTICE OF THE ARCHITECT IMMEDIATELY.
3. ALL DIMENSIONS SHOWN TO BE VERIFIED BEFORE EXECUTION.
4. ALL DIMENSIONS ARE IN CM UNLESS OTHERWISE SPECIFIED.
5. THIS IS THE PROPERTY OF BLUE BOX IT SHALL NOT BE COPIED OR PRINTED WITHOUT PERMISSION.
6. ALL DIMENSIONS INDICATED ARE EXCLUDING PLASTER THICKNESS.
7. REFER STRUCTURAL DRG. FOR R.C.C. DETAILS.
8. REFER DETAIL DRG. FOR DOOR, WINDOW,STRUCTURE,HANDLE, STAIRCASE,TOILET LAYOUT, ETC.
9. FLOOR FINISH OF 5cm THICKNESS IS ASSUMED UNLESS OTHERWISE MENTIONED
10. READ THIS DRG IN CONJUNCTION WITH STRUCTURAL,INTERIOR AND SERVICE DRAWINGS.
11. FOR DETAILED DESCRIPTION OF FINISHES REFER SCHEDULE OF FINISHES DR'
12. BOQ AND SCHEDULE OF FINISH SHOULD BE REFERRED ALONG WITH THE DRAWINGS
13. QUANTITIES VARIATION OR MISSED OUT ITEMS TO BE DISCUSSED WITH THE CONSULTANTS AND PROCEED FURTHER

REVISION	DESCRIPTION	DATE

ISSUED FOR : INFORMATION ☒ COMMENTS ☐ TENDER ☐ APPROVAL ☐ EXECUTION ☐

STRUCTURAL CONSULTANT : .....

PLUMBING CONSULTANT : .....

ELECTRICAL CONSULTANT : .....

ORIENTATION

N

DRAWING NO: 2248-COPA-ID-4F-CLLT

DRAWN BY : NAJAH

SCALE 1:100

CHECKED BY : SOMU

SHEET SIZE : A2

DATE 21-07-2025

SHEET NO : 05 of 09

FILE INFO : .....

BLUEBOX
: ARCHITECTURAL DESIGN COMPANY
G8, 1st Cross Road, Panampilly Nagar,Cochin.
0484 223300, +91 9745409300
mail@blueboxarchitects.com
www.blueboxarchitects.com

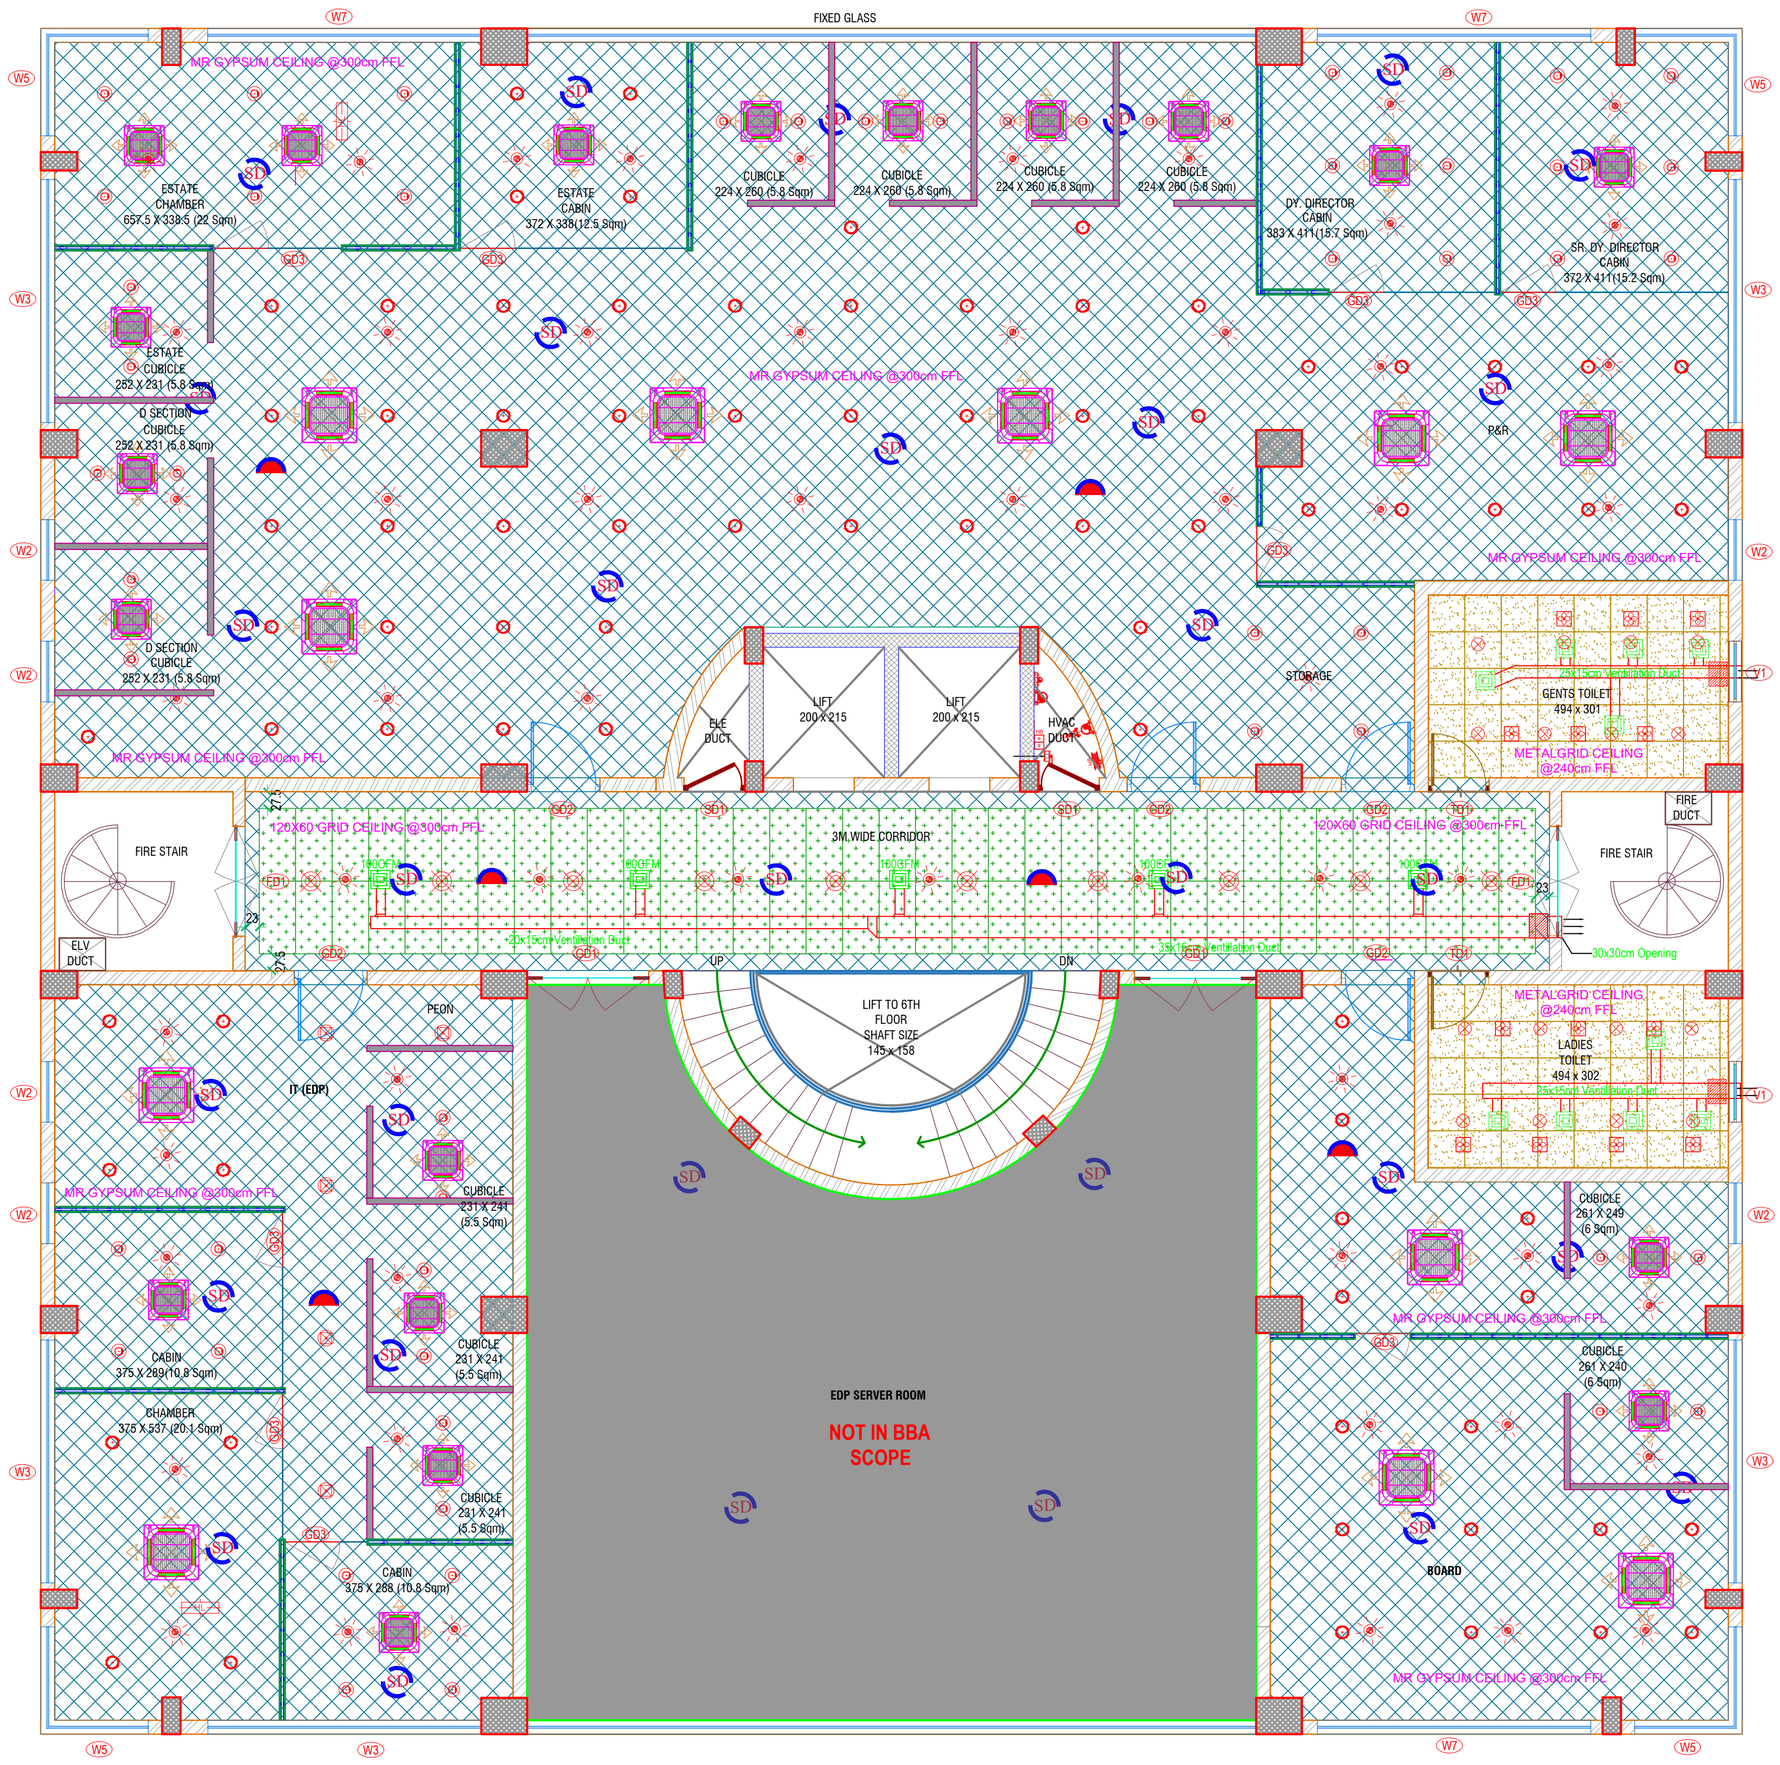

FIFTH FLOOR

CEILING LEGEND

	MR GYPSUM CEILING
	60x60 METAL GRID
	PLYWOOD CEILING+ LAMINATE FINISH
	120x60 GRID CEILING

ELECTRICAL LEGEND

HL	HANGING LIGHT
	ROUND PANEL LIGHT/15W
	ROUND PANEL LIGHT/12W
	CEILING LIGHT POINT/3W
	ROUND PANEL LIGHT/10W
	CEILING LIGHT POINT/5W
	SPOT LIGHT WITH DIRECTION
	CEILING LIGHT POINT/15W
	CEILING EXHAUST
	PROFILE LIGHT

FPS LEGEND

	WATER SPRINKLER
SD	SMOKE DETECTOR
HD	HEAT DETECTOR
	PAS SPEAKER

HVAC LEGEND

	CASSETTE UNIT
	EXHAUST GRILL

PROJECT : **COCHIN PORT AUTHORITY OFFICE INTERIOR RENOVATION**

TITLE : **FIFTH FLOOR CEILING LAYOUT**

CLIENT : **COCHIN PORT TRUST**

GENERAL NOTES :

1. DO NOT SCALE THE DRAWING FOLLOW WRITTEN DIMENSIONS ONLY.
2. ANY DISCREPANCY IN THE DRG. SHOULD BE BROUGHT TO THE NOTICE OF THE ARCHITECT IMMEDIATELY.
3. ALL DIMENSIONS SHOWN TO BE VERIFIED BEFORE EXECUTION.
4. ALL DIMENSIONS ARE IN CM UNLESS OTHERWISE SPECIFIED.
5. THIS IS THE PROPERTY OF BLUE BOX IT SHALL NOT BE COPIED OR PRINTED WITHOUT PERMISSION.
6. ALL DIMENSIONS INDICATED ARE EXCLUDING PLASTER THICKNESS.
7. REFER STRUCTURAL DRG. FOR R.C.C. DETAILS.
8. REFER DETAIL DRG. FOR DOOR, WINDOW,STRUCTURE,HANDLE, STAIRCASE,TOILET LAYOUT, ETC.
9. FLOOR FINISH OF 5cm THICKNESS IS ASSUMED UNLESS OTHERWISE MENTIONED
10. READ THIS DRG IN CONJUNCTION WITH STRUCTURAL,INTERIOR AND SERVICE DRAWINGS.
11. FOR DETAILED DESCRIPTION OF FINISHES REFER SCHEDULE OF FINISHES DR'
12. BOQ AND SCHEDULE OF FINISH SHOULD BE REFERRED ALONG WITH THE DRAWINGS
13. QUANTITIES VARIATION OR MISSED OUT ITEMS TO BE DISCUSSED WITH THE CONSULTANTS AND PROCEED FURTHER

REVISION	DESCRIPTION	DATE

ISSUED FOR : INFORMATION ☒ COMMENTS ☐ TENDER ☐ APPROVAL ☐ EXECUTION ☐

STRUCTURAL CONSULTANT : .....

PLUMBING CONSULTANT : .....

ELECTRICAL CONSULTANT : .....

ORIENTATION

N

DRAWING NO: 2248-COPA-ID-5F-CLLT

DRAWN BY : NAJAH

SCALE 1:100

CHECKED BY : SOMU

SHEET SIZE : A2

DATE 21-07-2025

SHEET NO : 06 of 09

FILE INFO : .....

BLUEBOX ARCHITECTURAL DESIGN COMPANY

G8, 1st Cross Road, Panampilly Nagar,Cochin.
0484 223300, +91 9745409300
mail@blueboxarchitects.com
www.blueboxarchitects.com

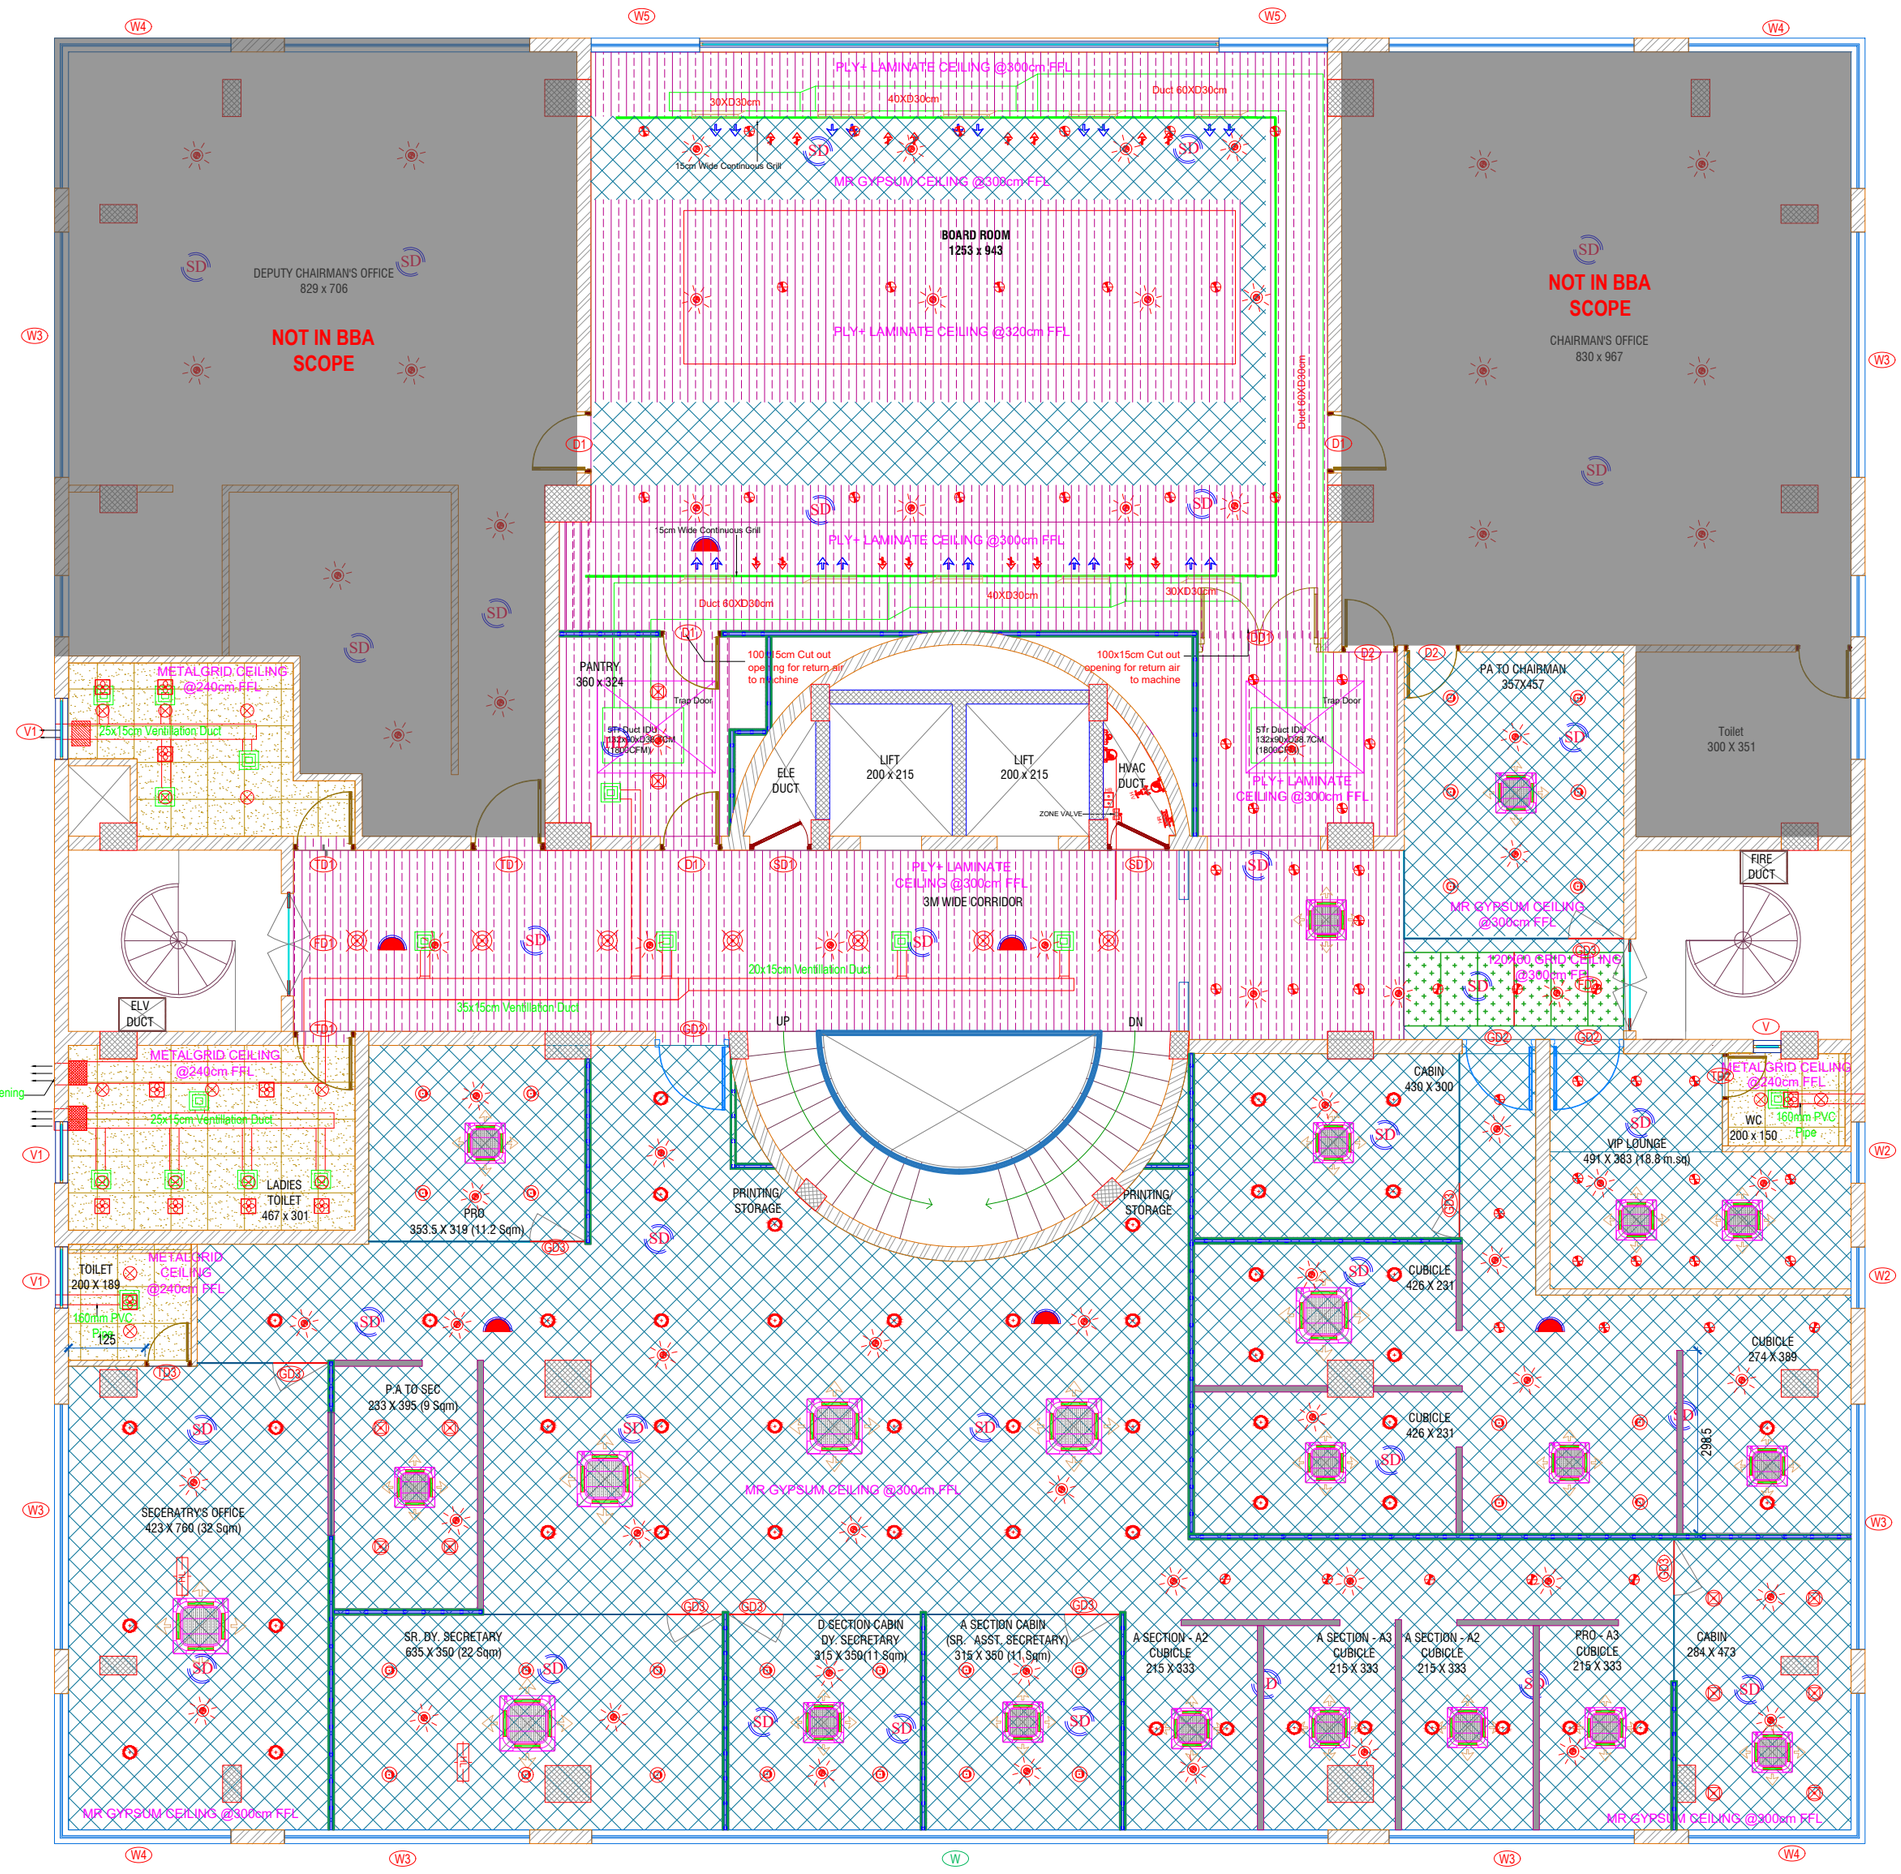

SIXTH FLOOR

CEILING LEGEND

	MR GYPSUM CEILING
	60x60 METAL GRID
	PLYWOOD CEILING+ LAMINATE FINISH
	120x60 GRID CEILING

ELECTRICAL LEGEND

HL	HANGING LIGHT
	ROUND PANEL LIGHT/15W
	ROUND PANEL LIGHT/12W
	CEILING LIGHT POINT/3W
	ROUND PANEL LIGHT/10W
	CEILING LIGHT POINT/5W
	SPOT LIGHT WITH DIRECTION
	CEILING LIGHT POINT/15W
	CEILING EXHAUST
	PROFILE LIGHT

FPS LEGEND

	WATER SPRINKLER
SD	SMOKE DETECTOR
HD	HEAT DETECTOR
	PAS SPEAKER

HVAC LEGEND

	CASSETTE UNIT
	EXHAUST GRILL

PROJECT : **COCHIN PORT AUTHORITY OFFICE INTERIOR RENOVATION**

TITLE : **SIXTH FLOOR CEILING LAYOUT**

CLIENT : **COCHIN PORT TRUST**

GENERAL NOTES :

1. DO NOT SCALE THE DRAWING FOLLOW WRITTEN DIMENSIONS ONLY.
2. ANY DISCREPANCY IN THE DRG. SHOULD BE BROUGHT TO THE NOTICE OF THE ARCHITECT IMMEDIATELY.
3. ALL DIMENSIONS SHOWN TO BE VERIFIED BEFORE EXECUTION.
4. ALL DIMENSIONS ARE IN CM UNLESS OTHERWISE SPECIFIED.
5. THIS IS THE PROPERTY OF BLUE BOX IT SHALL NOT BE COPIED OR PRINTED WITHOUT PERMISSION.
6. ALL DIMENSIONS INDICATED ARE EXCLUDING PLASTER THICKNESS.
7. REFER STRUCTURAL DRG. FOR R.C.C. DETAILS.
8. REFER DETAIL DRG. FOR DOOR, WINDOW, STRUCTURE, HANDLE, STAIRCASE, TOILET LAYOUT, ETC.
9. FLOOR FINISH OF 5cm THICKNESS IS ASSUMED UNLESS OTHERWISE MENTIONED
10. READ THIS DRG IN CONJUNCTION WITH STRUCTURAL, INTERIOR AND SERVICE DRAWINGS.
11. FOR DETAILED DESCRIPTION OF FINISHES REFER SCHEDULE OF FINISHES DR'
12. BOQ AND SCHEDULE OF FINISH SHOULD BE REFERRED ALONG WITH THE DRAWINGS
13. QUANTITIES VARIATION OR MISSED OUT ITEMS TO BE DISCUSSED WITH THE CONSULTANTS AND PROCEED FURTHER

REVISION	DESCRIPTION	DATE

ISSUED FOR : INFORMATION ☒ COMMENTS ☐ TENDER ☐ APPROVAL ☐ EXECUTION ☐

STRUCTURAL CONSULTANT : .....

PLUMBING CONSULTANT : .....

ELECTRICAL CONSULTANT : .....

ORIENTATION

N

DRAWING NO: 2248-COPA-ID-6F-CLLT

DRAWN BY : NAJAH

SCALE : 1:100

CHECKED BY : SOMU

SHEET SIZE : A2

DATE : 21-07-2025

SHEET NO : 07 of 09

FILE INFO : .....

BLUEBOX ARCHITECTURAL DESIGN COMPANY

G8, 1st Cross Road, Panampilly Nagar,Cochin.
0484 223300, +91 9745409300
mail@blueboxarchitects.com
www.blueboxarchitects.com

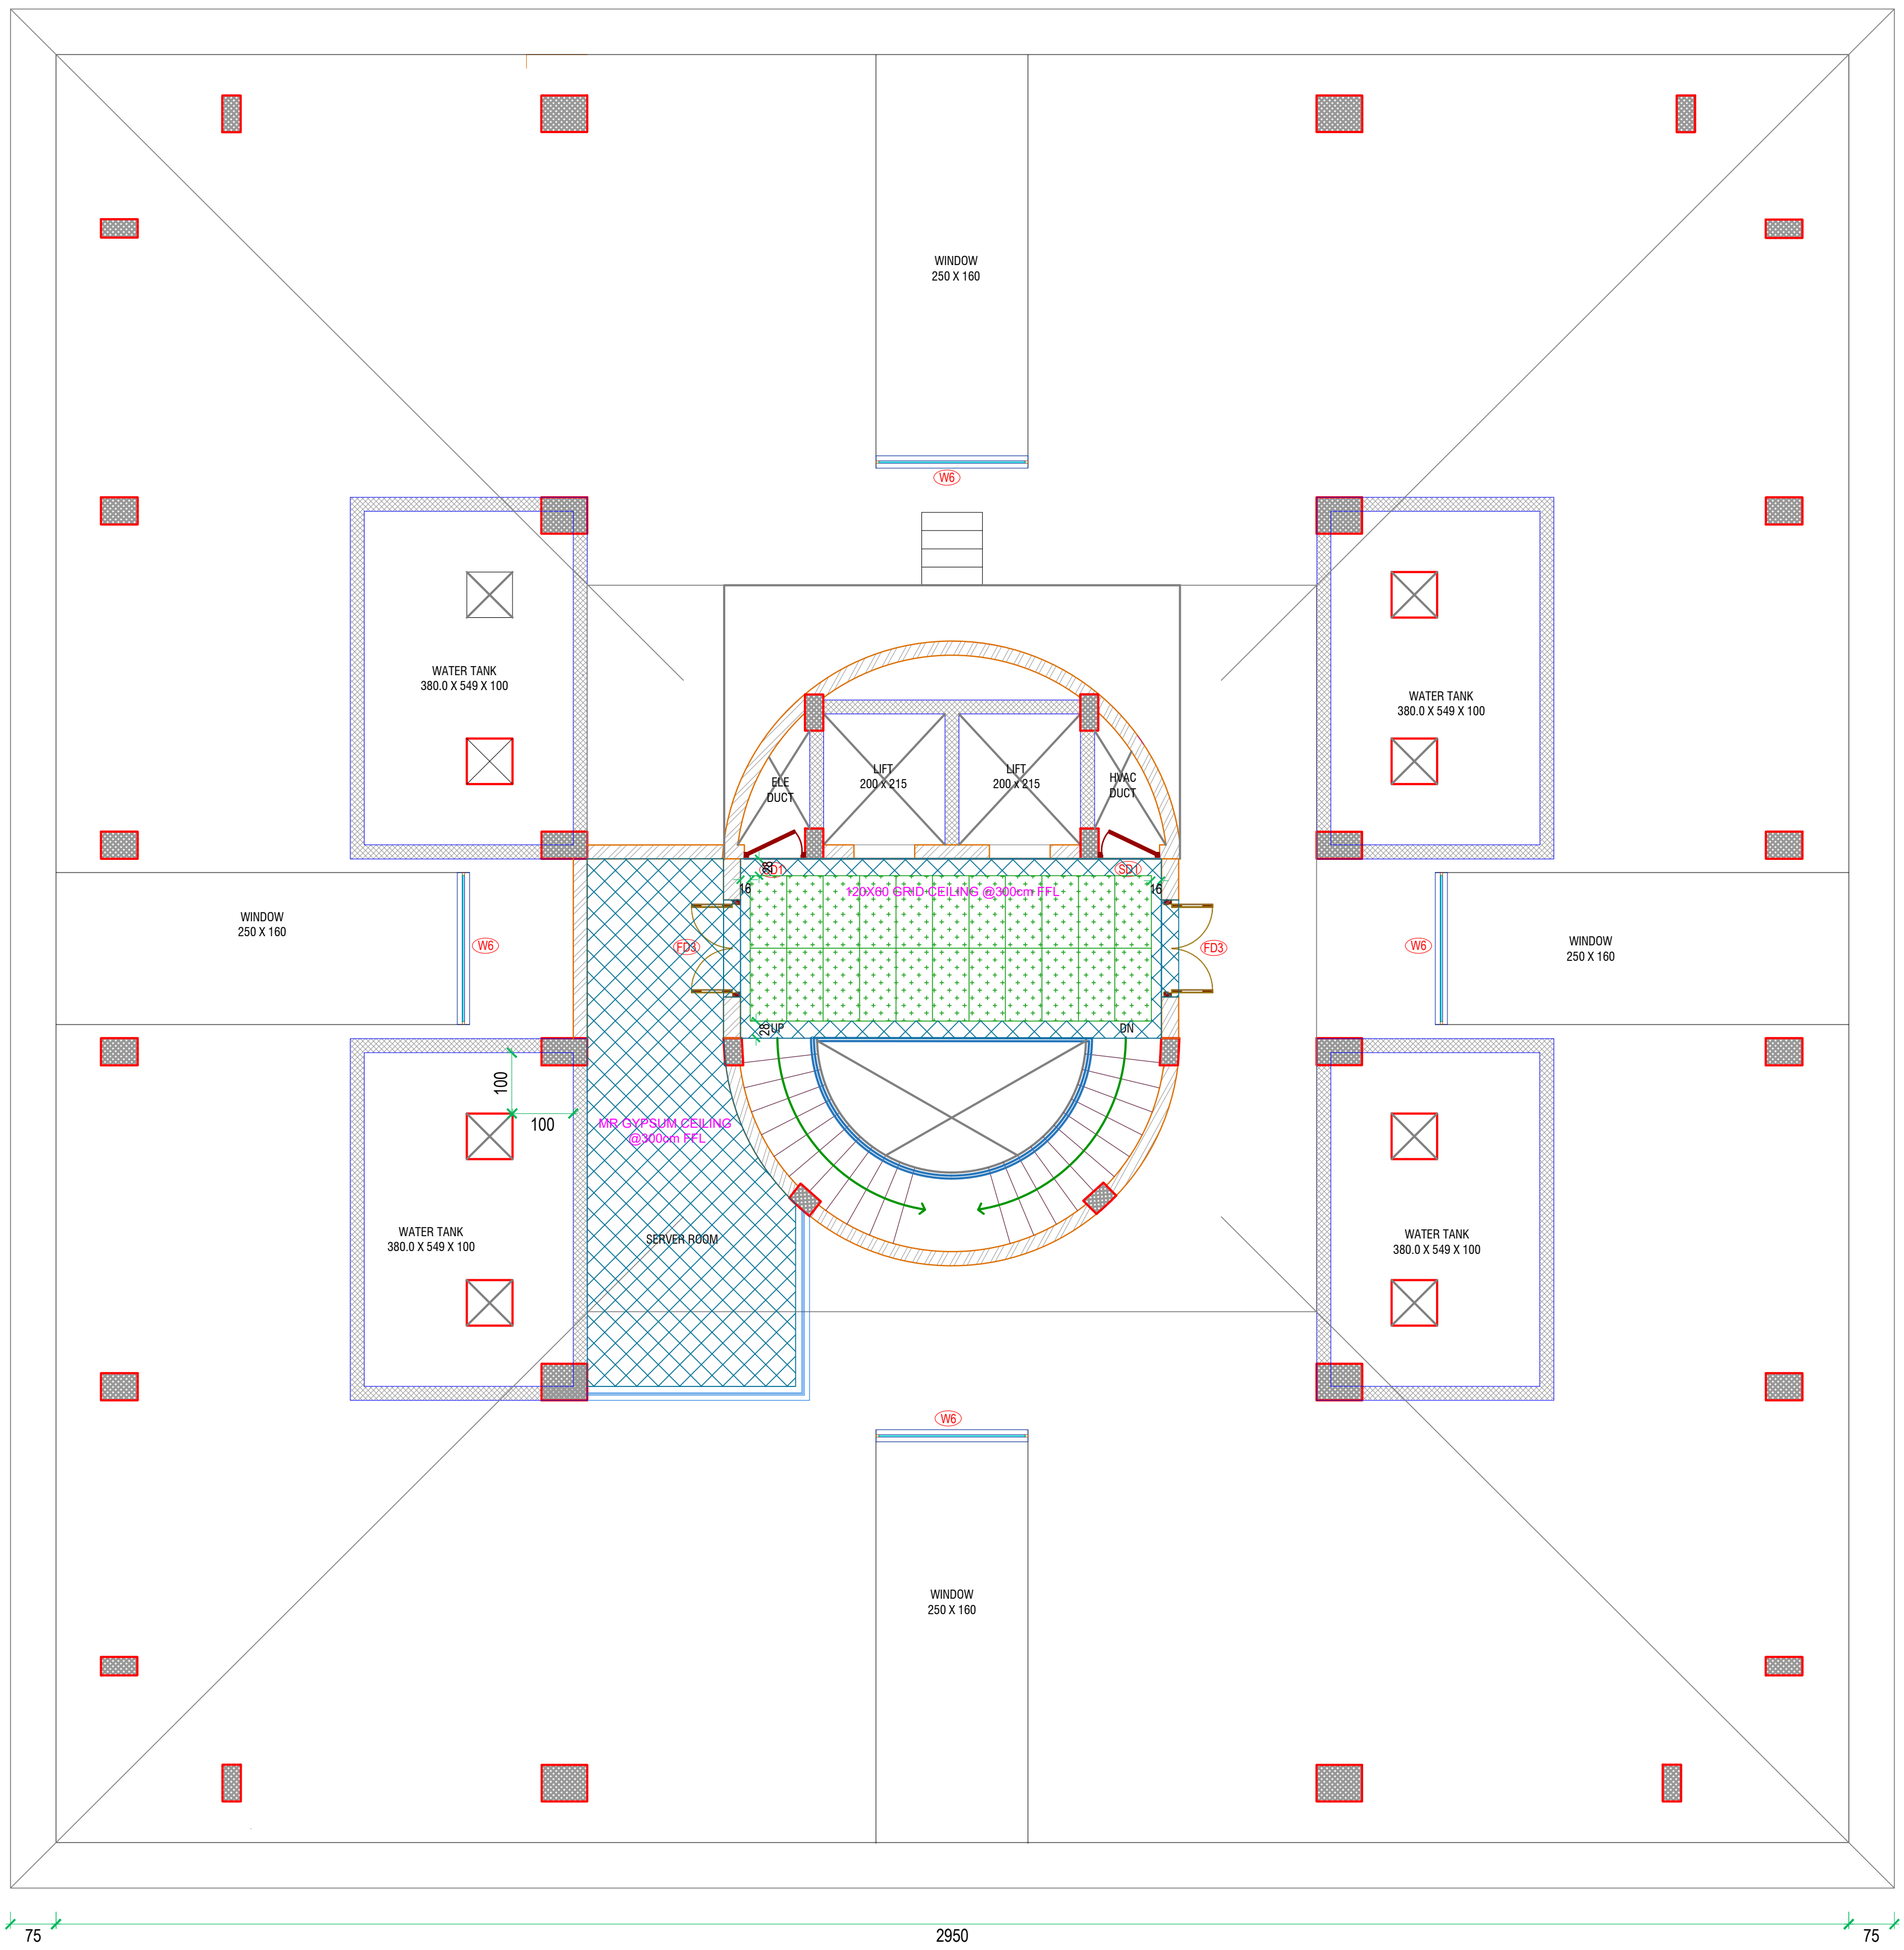

SEVENTH FLOOR

CEILING LEGEND

	MR GYPSUM CEILING
	60x60 METAL GRID
	PLYWOOD CEILING+ LAMINATE FINISH
	120x60 GRID CEILING

ELECTRICAL LEGEND

HL	HANGING LIGHT
	ROUND PANEL LIGHT/15W
	ROUND PANEL LIGHT/12W
	CEILING LIGHT POINT/3W
	ROUND PANEL LIGHT/10W
	CEILING LIGHT POINT/5W
	SPOT LIGHT WITH DIRECTION
	CEILING LIGHT POINT/15W
	CEILING EXHAUST
	PROFILE LIGHT

FPS LEGEND

	WATER SPRINKLER
SD	SMOKE DETECTOR
HD	HEAT DETECTOR
	PAS SPEAKER

HVAC LEGEND

	CASSETTE UNIT
	EXHAUST GRILL

PROJECT : **COCHIN PORT AUTHORITY OFFICE INTERIOR RENOVATION**

TITLE : **SEVENTH FLOOR CEILING LAYOUT**

CLIENT : **COCHIN PORT TRUST**

GENERAL NOTES :

1. DO NOT SCALE THE DRAWING FOLLOW WRITTEN DIMENSIONS ONLY.
2. ANY DISCREPANCY IN THE DRG. SHOULD BE BROUGHT TO THE NOTICE OF THE ARCHITECT IMMEDIATELY.
3. ALL DIMENSIONS SHOWN TO BE VERIFIED BEFORE EXECUTION.
4. ALL DIMENSIONS ARE IN CM UNLESS OTHERWISE SPECIFIED.
5. THIS IS THE PROPERTY OF BLUE BOX IT SHALL NOT BE COPIED OR PRINTED WITHOUT PERMISSION.
6. ALL DIMENSIONS INDICATED ARE EXCLUDING PLASTER THICKNESS.
7. REFER STRUCTURAL DRG. FOR R.C.C. DETAILS.
8. REFER DETAIL DRG. FOR DOOR, WINDOW,STRUCTURE,HANDLE, STAIRCASE,TOILET LAYOUT, ETC.
9. FLOOR FINISH OF 5cm THICKNESS IS ASSUMED UNLESS OTHERWISE MENTIONED
10. READ THIS DRG IN CONJUNCTION WITH STRUCTURAL,INTERIOR AND SERVICE DRAWINGS.
11. FOR DETAILED DESCRIPTION OF FINISHES REFER SCHEDULE OF FINISHES DR'
12. BOQ AND SCHEDULE OF FINISH SHOULD BE REFERRED ALONG WITH THE DRAWINGS
13. QUANTITIES VARIATION OR MISSED OUT ITEMS TO BE DISCUSSED WITH THE CONSULTANTS AND PROCEED FURTHER

REVISION	DESCRIPTION	DATE

ISSUED FOR : INFORMATION ☒ COMMENTS ☐ TENDER ☐ APPROVAL ☐ EXECUTION ☐

STRUCTURAL CONSULTANT : .....

PLUMBING CONSULTANT : .....

ELECTRICAL CONSULTANT : .....

ORIENTATION

N

DRAWING NO: 2248-COPA-ID-7F-CLLT

DRAWN BY : NAJAH

SCALE 1:100

CHECKED BY : SOMU

SHEET SIZE : A2

DATE 21-07-2025

SHEET NO : 08 of 09

FILE INFO : .....

BLUEBOX
: ARCHITECTURAL DESIGN COMPANY
G8, 1st Cross Road, Panampilly Nagar,Cochin.
0484 223300, +91 9745409300
mail@blueboxarchitects.com
www.blueboxarchitects.com

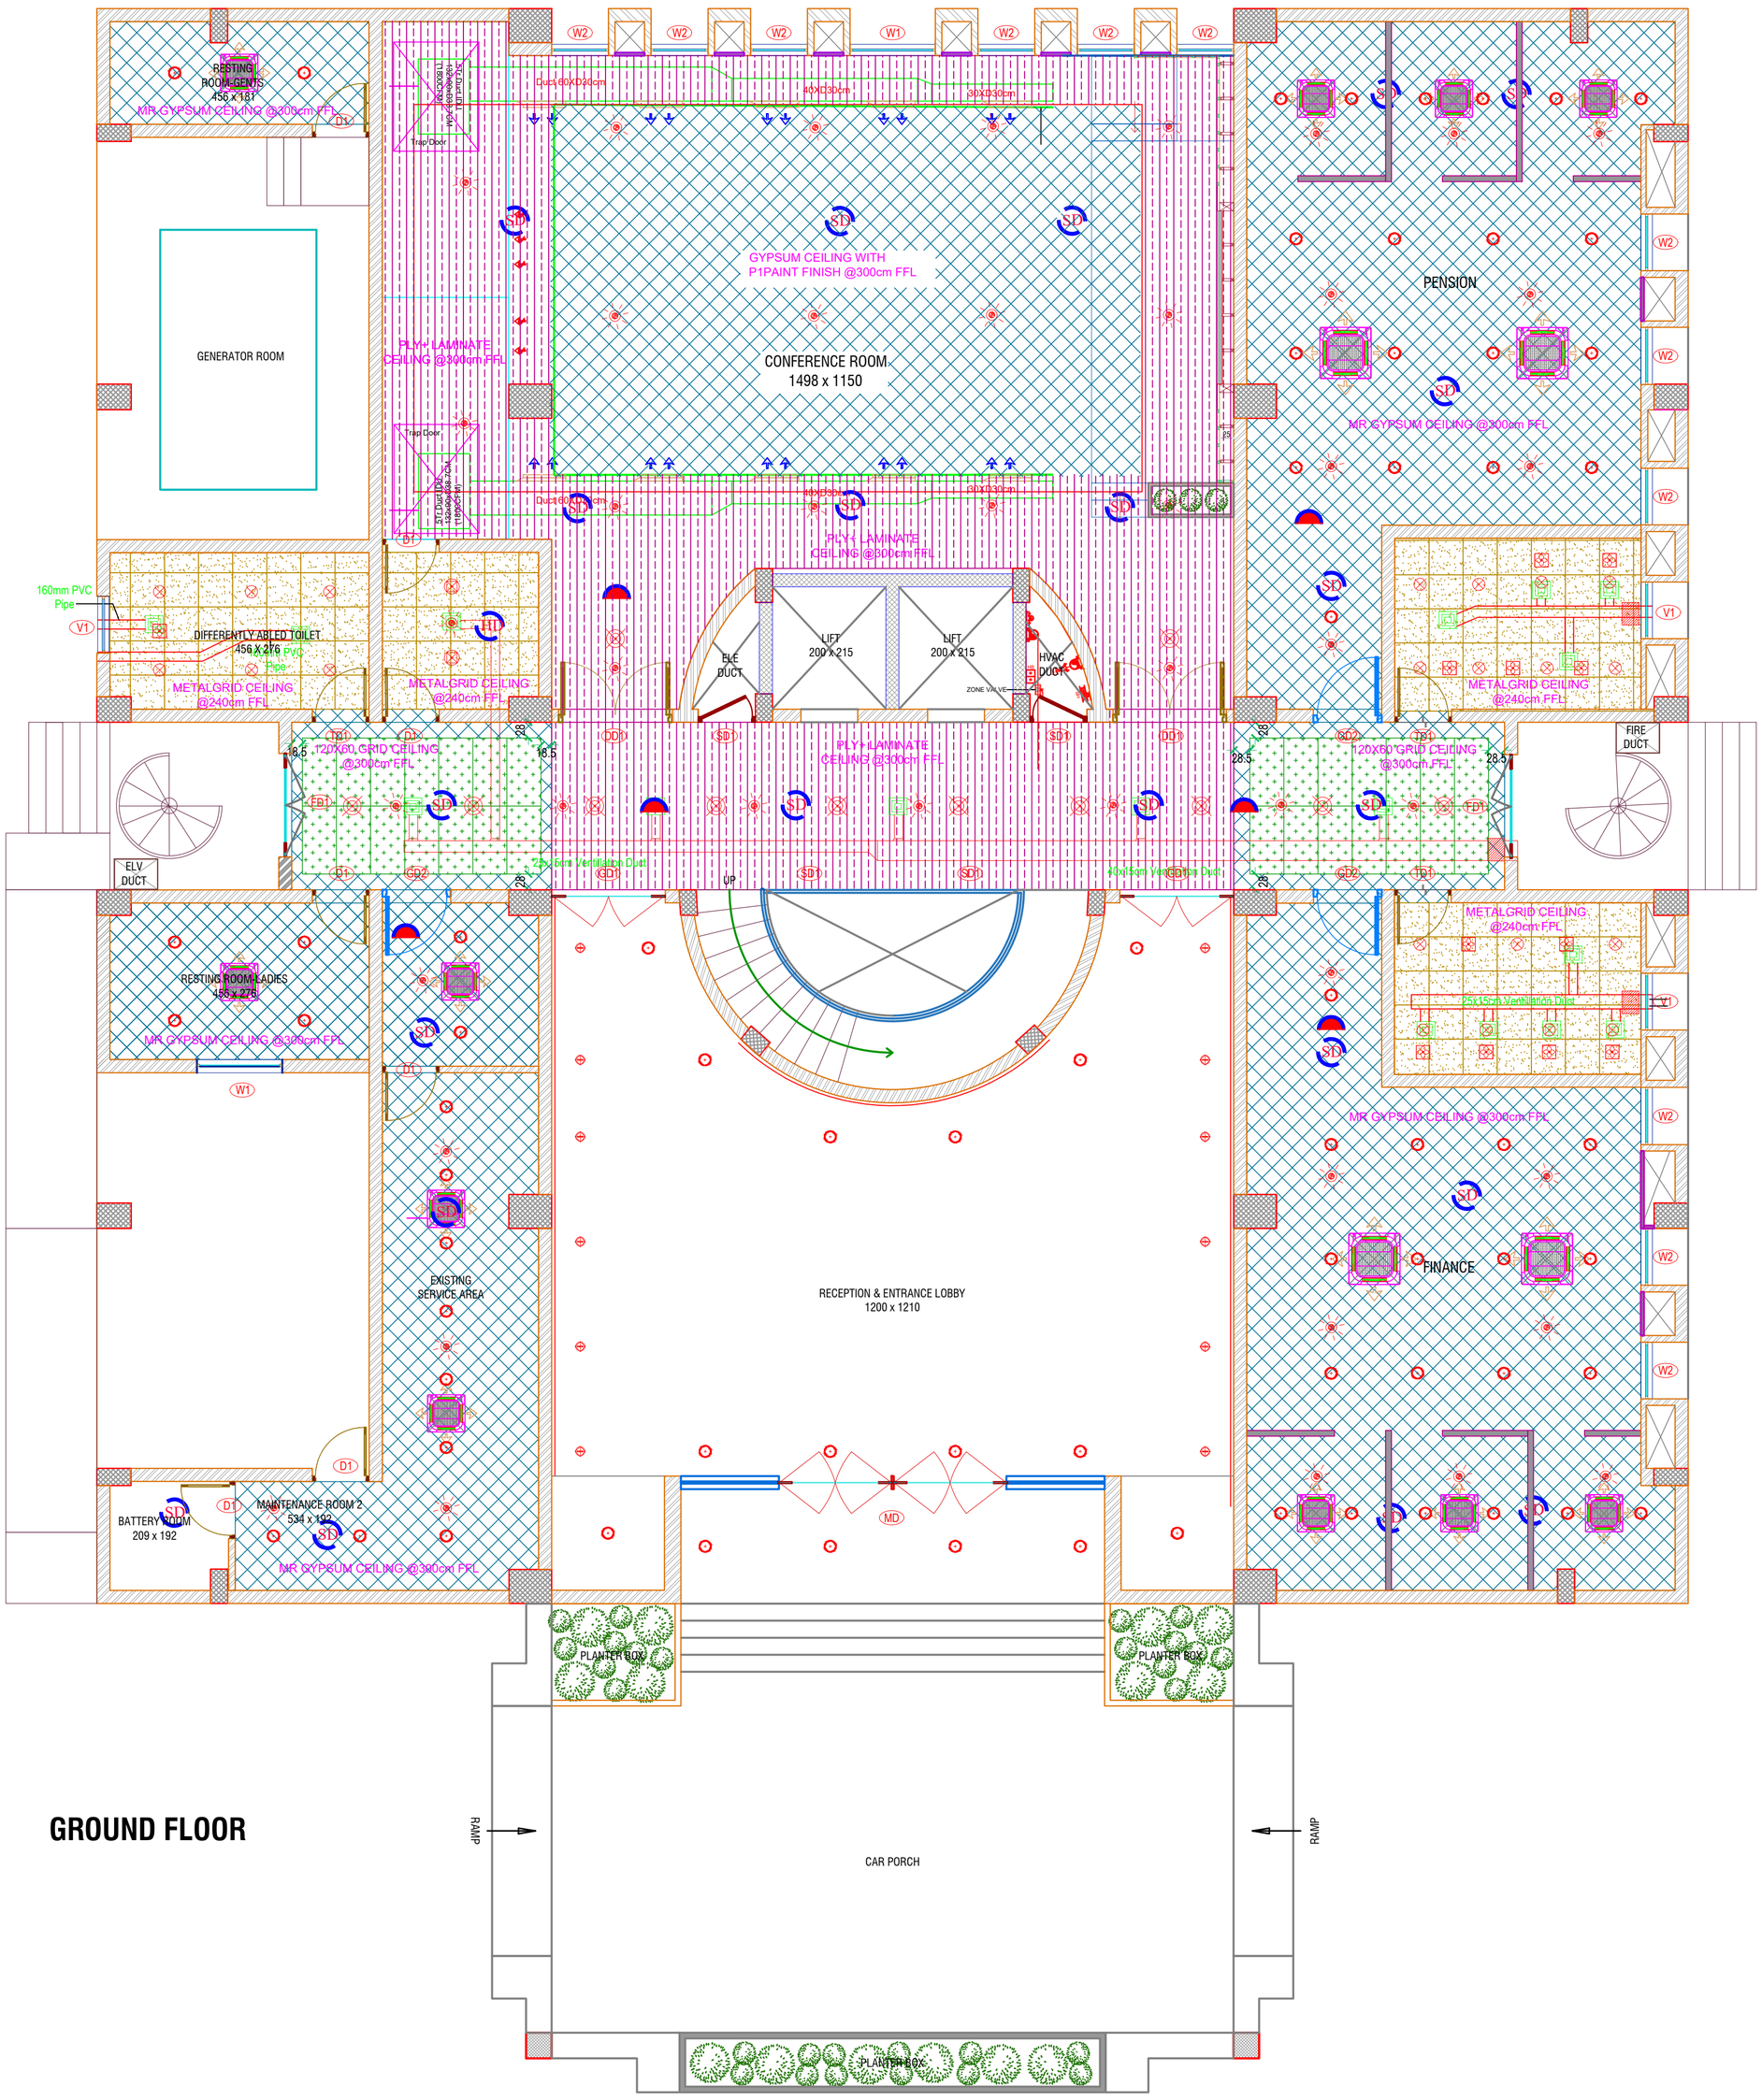

GROUND FLOOR

CEILING LEGEND

	MR GYPSUM CEILING
	60x60 METAL GRID
	PLYWOOD CEILING+ LAMINATE FINISH
	120x60 GRID CEILING

ELECTRICAL LEGEND

HL	HANGING LIGHT
	ROUND PANEL LIGHT/15W
	ROUND PANEL LIGHT/12W
	CEILING LIGHT POINT/3W
	ROUND PANEL LIGHT/10W
	CEILING LIGHT POINT/5W
	SPOT LIGHT WITH DIRECTION
	CEILING LIGHT POINT/15W
	CEILING EXHAUST
	PROFILE LIGHT

FPS LEGEND

	WATER SPRINKLER
SD	SMOKE DETECTOR
HD	HEAT DETECTOR
	PAS SPEAKER

HVAC LEGEND

	CASSETTE UNIT
	EXHAUST GRILL

PROJECT : **COCHIN PORT AUTHORITY OFFICE INTERIOR RENOVATION**

TITLE : **GROUND FLOOR CEILING LAYOUT**

CLIENT : **COCHIN PORT TRUST**

GENERAL NOTES :

1. DO NOT SCALE THE DRAWING FOLLOW WRITTEN DIMENSIONS ONLY.
2. ANY DISCREPANCY IN THE DRG. SHOULD BE BROUGHT TO THE NOTICE OF THE ARCHITECT IMMEDIATELY.
3. ALL DIMENSIONS SHOWN TO BE VERIFIED BEFORE EXECUTION.
4. ALL DIMENSIONS ARE IN CM UNLESS OTHERWISE SPECIFIED.
5. THIS IS THE PROPERTY OF BLUE BOX IT SHALL NOT BE COPIED OR PRINTED WITHOUT PERMISSION.
6. ALL DIMENSIONS INDICATED ARE EXCLUDING PLASTER THICKNESS.
7. REFER STRUCTURAL DRG. FOR R.C.C. DETAILS.
8. REFER DETAIL DRG. FOR DOOR, WINDOW,STRUCTURE,HANDLE, STAIRCASE,TOILET LAYOUT, ETC.
9. FLOOR FINISH OF 5cm THICKNESS IS ASSUMED UNLESS OTHERWISE MENTIONED
10. READ THIS DRG IN CONJUNCTION WITH STRUCTURAL,INTERIOR AND SERVICE DRAWINGS.
11. FOR DETAILED DESCRIPTION OF FINISHES REFER SCHEDULE OF FINISHES DR'
12. BOQ AND SCHEDULE OF FINISH SHOULD BE REFERRED ALONG WITH THE DRAWINGS
13. QUANTITIES VARIATION OR MISSED OUT ITEMS TO BE DISCUSSED WITH THE CONSULTANTS AND PROCEED FURTHER

REVISION	DESCRIPTION	DATE

ISSUED FOR : INFORMATION ☒ COMMENTS ☐ TENDER ☐ APPROVAL ☐ EXECUTION ☐

STRUCTURAL CONSULTANT : .....

PLUMBING CONSULTANT : .....

ELECTRICAL CONSULTANT : .....

ORIENTATION

N

DRAWING NO: 2248-COPA-ID-GF CLLT

DRAWN BY : NAJAH	SCALE 1:100
CHECKED BY : SOMU	SHEET SIZE : A2
DATE 21-07-2025	SHEET NO : 01 of 09

FILE INFO : .....

BLUEBOX ARCHITECTURAL DESIGN COMPANY
G8, 1st Cross Road, Panampilly Nagar,Cochin.
0484 223300, +91 9745409300
mail@blueboxarchitects.com
www.blueboxarchitects.com

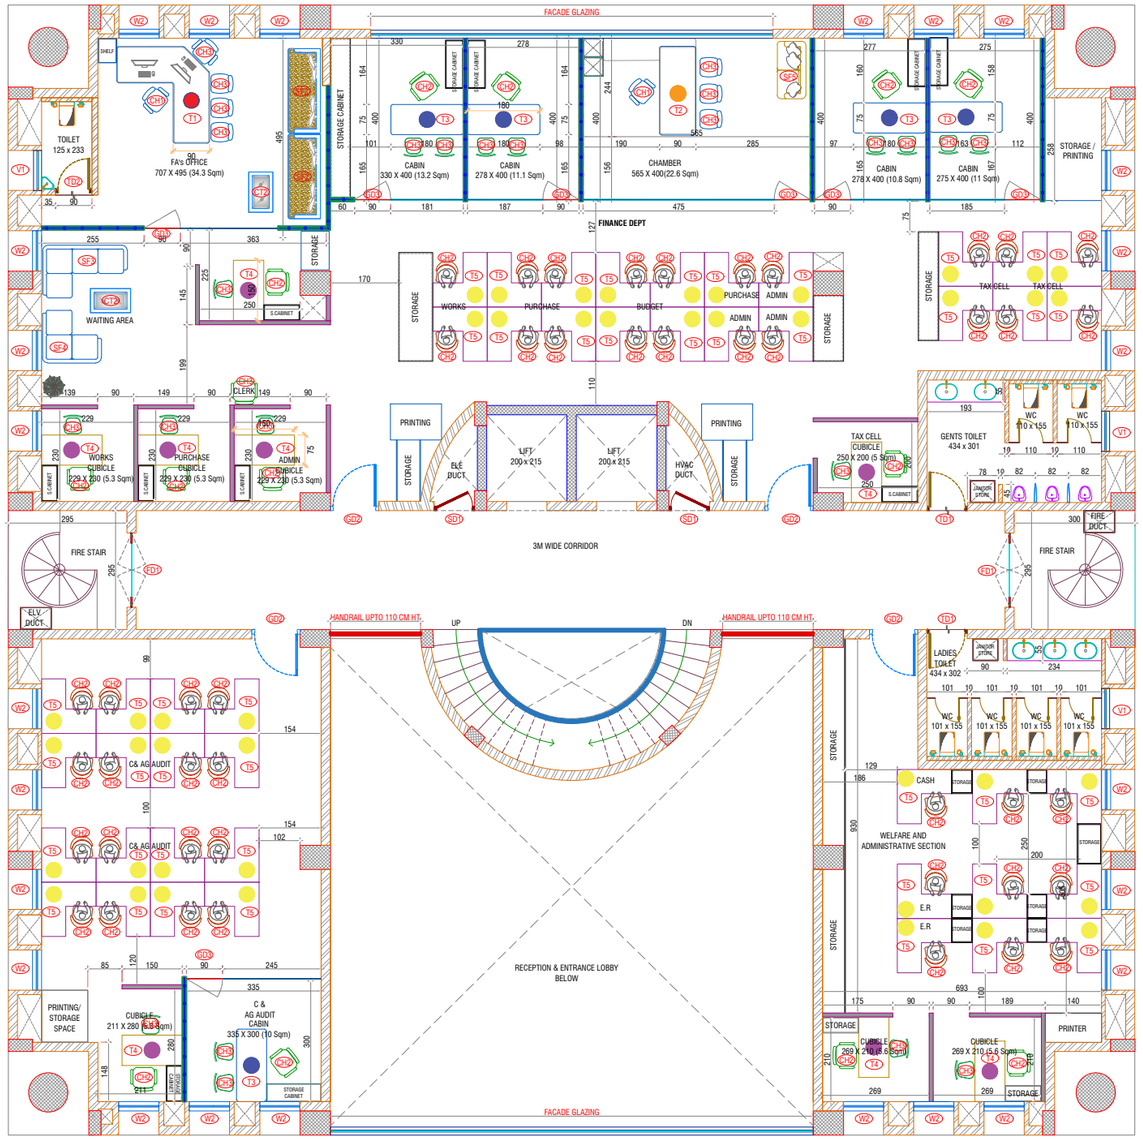

FIRST FLOOR

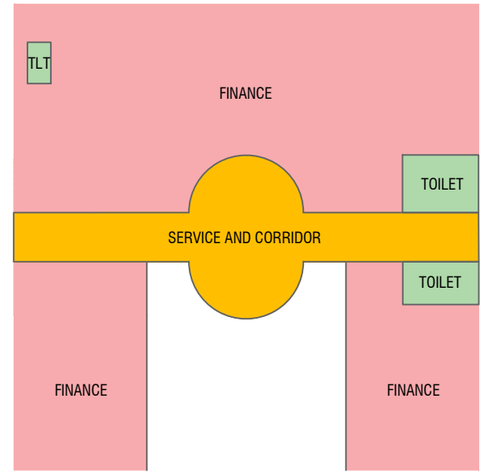

FINANCE +ER			
CLASS	REQUIRED	Average Area (M^2)	ACHIEVED
CLASS-01A	CHAMBER A	33.00 Sq.Mt	01
CLASS-01B	CHAMBER B	22.00 Sq.Mt	01
CLASS-01C	CABIN	11.00 Sq.Mt	05
CLASS-02	CUBICAL	05.50 Sq.Mt	08
CLASS-03 & 04	WORKSTATION	02.25 Sq.Mt	45
		TOTAL	60

TOILET	NO.OF URINAL	NO.OF WC	NO.OF WASH
GENTS	3	3	2
LADIES	-	4	3
GENTS & LADIES ATTACHED	-	1	1

- CLASS 01-TYPE A
- CLASS 01-TYPE B
- CLASS 01-TYPE C
- CLASS 02
- CLASS 03 & 04

GENERAL NOTES

1. DO NOT SCALE THE DRAWING FOLLOW WRITTEN DIMENSIONS ONLY.
2. ANY DISCREPANCY IN THE DRG. SHOULD BE BROUGHT TO THE NOTICE OF THE ARCHITECT IMMEDIATELY.
3. ALL DIMENSIONS SHOWN TO BE VERIFIED BEFORE EXECUTION.
4. ALL DIMENSIONS ARE IN C/M UNLESS OTHERWISE SPECIFIED.
5. THIS IS THE PROPERTY OF BLUE BOX.IT SHALL NOT BE COPIED OR PRINTED WITHOUT PERMISSION.
6. ALL DIMENSIONS INDICATED ARE EXCLUDING PLASTER THICKNESS.
7. REFER STRUCTURAL DRG. FOR R.C.C. DETAILS.
8. REFER DETAIL DRG. FOR DOOR, WINDOW,STRUCTURE,HANDLE, STAIRCASE,TOILET LAYOUT, ETC.
9. FLOOR FINISH OF 5cm THICKNESS IS ASSUMED UNLESS OTHERWISE MENTIONED
10. READ THIS DRG IN CONJUNCTION WITH STRUCTURAL,INTERIOR AND SERVICE DRAWINGS.
11. FOR DETAILED DESCRIPTION OF FINISHES REFER SCHEDULE OF FINISHES DR'
12. BOQ AND SCHEDULE OF FINISH SHOULD BE REFERRED ALONG WITH THE DRAWINGS
13. QUANTITIES VARIATION OR MISSED OUT ITEMS TO BE DISCUSSED WITH THE CONSULTANTS AND PROCEED FURTHER.

REVISION	DESCRIPTION	DATE

ISSUED FOR : TENDER ☐
INFORMATION ☐ COMMENTS ☐
APPROVAL ✓ EXECUTION ☐

PROJECT : **COCHIN PORT AUTHORITY OFFICE INTERIOR RENOVATION**

TITLE : **FIRST FLOOR FURNITURE LAYOUT**

CLIENT : **COCHIN PORT TRUST**

STRUCTURAL CONSULTANT : .....

PLUMBING CONSULTANT : .....

ELECTRICAL CONSULTANT : .....

ORIENTATION : N

BLUEBOX
ARCHITECTURAL DESIGN COMPANY

G8, 1st Cross Road, Panampilly Nagar,Cochin.
0484 223300, +91 9745409300
mail@blueboxarchitects.com
www.blueboxarchitects.com

DRAWING NO: 2248-COPA-ID-1F FRLT

DRAWN BY : SKP	SCALE : 1:75
CHECKED BY : SOMU	SHEET SIZE : A1
DATE : 24-06-2025	SHEET NO : 02 of 09

FILE INFO : .....

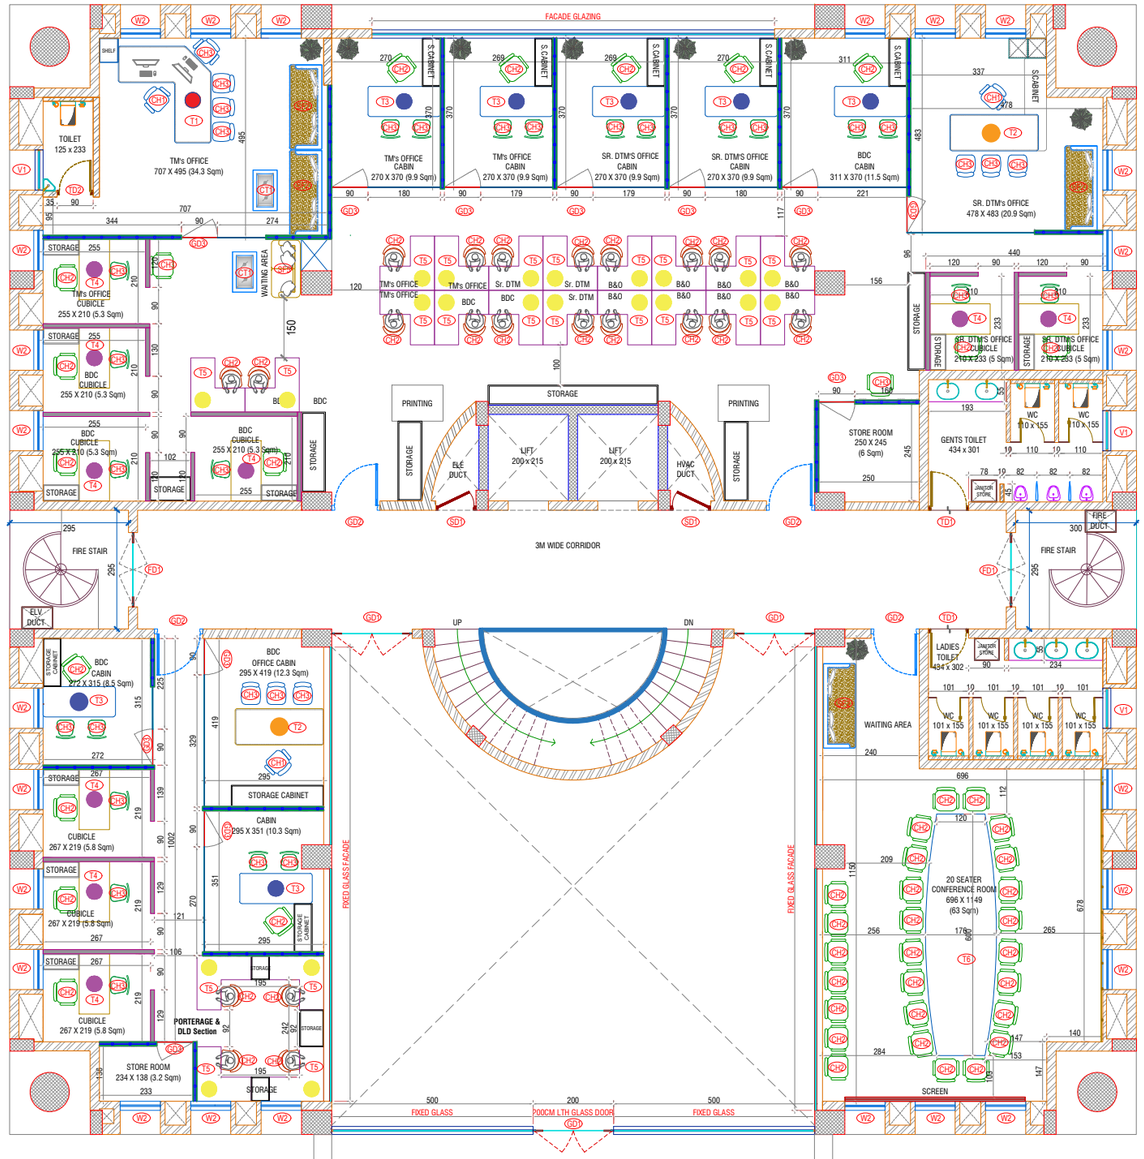

SECOND FLOOR

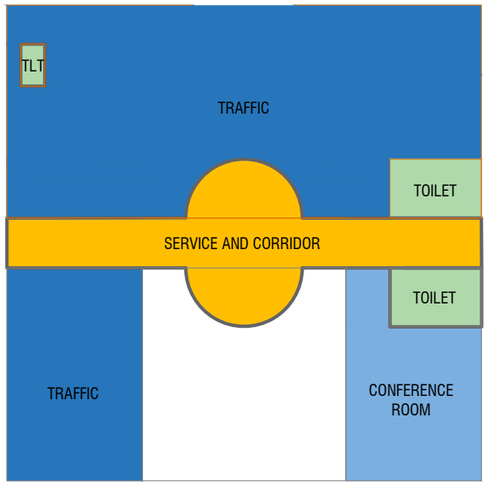

TRAFFIC			
CLASS	REQUIRED	Average Area (M^2)	ACHIEVED
CLASS-01A	CHAMBER A	33.00 Sq.Mt	01
CLASS-01B	CHAMBER B	22.00 Sq.Mt	01
CLASS-01C	CABIN	11.00 Sq.Mt	08
CLASS-02	CUBICAL	05.50 Sq.Mt	09
CLASS-03 & 04	WORKSTATION	02.25 Sq.Mt	22
		TOTAL	41

ROOM	OCCUPANCY
CONFERENCE ROOM	35

TOILET	NO.OF URINAL	NO.OF WC	NO.OF WASH
GENTS	3	3	2
LADIES	-	4	3
GENTS & LADIES ATTACHED	-	1	1

- CLASS 01-TYPE A
- CLASS 01-TYPE B
- CLASS 01-TYPE C
- CLASS 02
- CLASS 03 & 04

GENERAL NOTES

1. DO NOT SCALE THE DRAWING FOLLOW WRITTEN DIMENSIONS ONLY.
2. ANY DISCREPANCY IN THE DRG. SHOULD BE BROUGHT TO THE NOTICE OF THE ARCHITECT IMMEDIATELY.
3. ALL DIMENSIONS SHOWN TO BE VERIFIED BEFORE EXECUTION.
4. ALL DIMENSIONS ARE IN CM UNLESS OTHERWISE SPECIFIED.
5. THIS IS THE PROPERTY OF BLUE BOX.IT SHALL NOT BE COPIED OR PRINTED WITHOUT PERMISSION.
6. ALL DIMENSIONS INDICATED ARE EXCLUDING PLASTER THICKNESS.
7. REFER STRUCTURAL DRG. FOR R.C.C. DETAILS.
8. REFER DETAIL DRG. FOR DOOR, WINDOW, STRUCTURE, HANDLE, STAIRCASE, TOILET LAYOUT, ETC.
9. FLOOR FINISH OF 5cm THICKNESS IS ASSUMED UNLESS OTHERWISE MENTIONED
10. READ THIS DRG IN CONJUNCTION WITH STRUCTURAL, INTERIOR AND SERVICE DRAWINGS.
11. FOR DETAILED DESCRIPTION OF FINISHES REFER SCHEDULE OF FINISHES DR'
12. BOQ AND SCHEDULE OF FINISH SHOULD BE REFERRED ALONG WITH THE DRAWINGS
13. QUANTITIES VARIATION OR MISSED OUT ITEMS TO BE DISCUSSED WITH THE CONSULTANTS AND PROCEED FURTHER.

REVISION	DESCRIPTION	DATE

ISSUED FOR : TENDER ☐
INFORMATION ☐ COMMENTS ☐
APPROVAL ✓ EXECUTION ☐

PROJECT :
COCHIN PORT AUTHORITY OFFICE INTERIOR RENOVATION

TITLE :
SECOND FLOOR FURNITURE LAYOUT

CLIENT :
COCHIN PORT TRUST

STRUCTURAL CONSULTANT :

PLUMBING CONSULTANT :

ELECTRICAL CONSULTANT :

ORIENTATION :

N

BLUEBOX
ARCHITECTURAL DESIGN COMPANY

G8, 1st Cross Road, Panampilly Nagar,Cochin.
0484 223300, +91 9745409300
mail@blueboxarchitects.com
www.blueboxarchitects.com

DRAWING NO: 2248-COPA-ID-2F FRLT

DRAWN BY : SKP	SCALE 1:75
CHECKED BY : SOMU	SHEET SIZE : A1
DATE : 24-06-2025	SHEET NO : 03 of 09

FILE INFO :

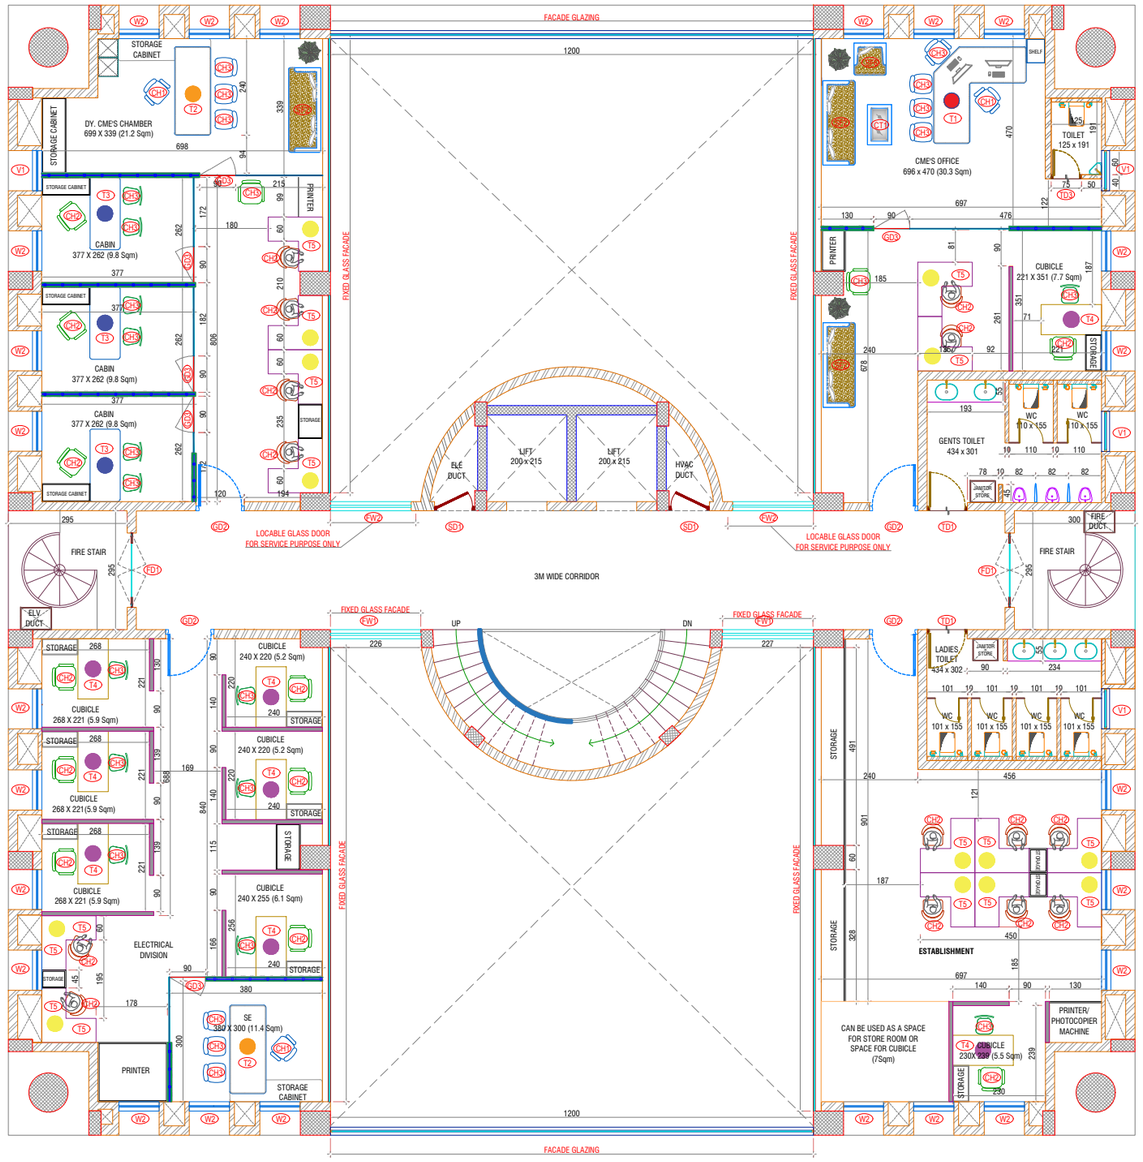

THIRD FLOOR

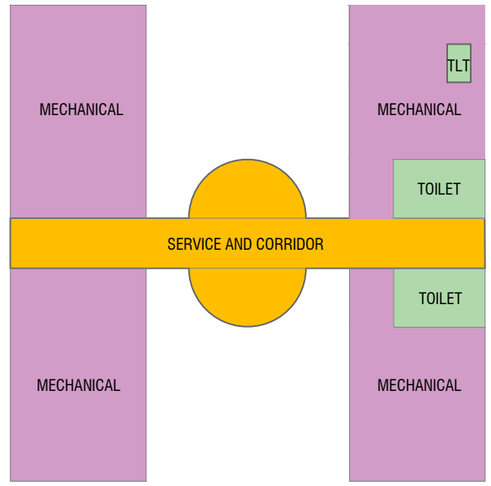

MECHANICAL			
CLASS	REQUIRED	Average Area (M^2)	REQUIRED
CLASS-01A	CHAMBER A	33.00 Sq.Mt	01
CLASS-01B	CHAMBER B	22.00 Sq.Mt	01
CLASS-01C	CABIN	11.00 Sq.Mt	04
CLASS-02	CUBICAL	05.50 Sq.Mt	8
CLASS-03 & 04	WORKSTATION	02.25 Sq.Mt	14
		TOTAL	28

TOILET	NO.OF URINAL	NO.OF WC	NO.OF WASH
GENTS	3	3	2
LADIES	-	4	3
GENTS & LADIES ATTACHED	-	1	1

- CLASS 01-TYPE A
- CLASS 01-TYPE B
- CLASS 01-TYPE C
- CLASS 02
- CLASS 03 & 04

GENERAL NOTES

1. DO NOT SCALE THE DRAWING FOLLOW WRITTEN DIMENSIONS ONLY.
2. ANY DISCREPANCY IN THE DRG. SHOULD BE BROUGHT TO THE NOTICE OF THE ARCHITECT IMMEDIATELY.
3. ALL DIMENSIONS SHOWN TO BE VERIFIED BEFORE EXECUTION.
4. ALL DIMENSIONS ARE IN CM UNLESS OTHERWISE SPECIFIED.
5. THIS IS THE PROPERTY OF BLUE BOX.IT SHALL NOT BE COPIED OR PRINTED WITHOUT PERMISSION.
6. ALL DIMENSIONS INDICATED ARE EXCLUDING PLASTER THICKNESS.
7. REFER STRUCTURAL DRG. FOR R.C.C. DETAILS.
8. REFER DETAIL DRG. FOR DOOR, WINDOW,STRUCTURE,HANDLE, STAIRCASE,TOILET LAYOUT, ETC.
9. FLOOR FINISH OF 5cm THICKNESS IS ASSUMED UNLESS OTHERWISE MENTIONED
10. READ THIS DRG IN CONJUNCTION WITH STRUCTURAL,INTERIOR AND SERVICE DRAWINGS.
11. FOR DETAILED DESCRIPTION OF FINISHES REFER SCHEDULE OF FINISHES DR'
12. BOQ AND SCHEDULE OF FINISH SHOULD BE REFERRED ALONG WITH THE DRAWINGS
13. QUANTITIES VARIATION OR MISSED OUT ITEMS TO BE DISCUSSED WITH THE CONSULTANTS AND PROCEED FURTHER.

REVISION	DESCRIPTION	DATE

ISSUED FOR : TENDER ☐
INFORMATION ☐ COMMENTS ☐
APPROVAL ✓ EXECUTION ☐

PROJECT :
COCHIN PORT AUTHORITY OFFICE INTERIOR RENOVATION

TITLE :
THIRD FLOOR FURNITURE LAYOUT

CLIENT :
COCHIN PORT TRUST

STRUCTURAL CONSULTANT : .....

PLUMBING CONSULTANT : .....

ELECTRICAL CONSULTANT : .....

ORIENTATION :

BLUEBOX
ARCHITECTURAL DESIGN COMPANY

G8, 1st Cross Road, Panampilly Nagar,Cochin.
0484 223300, +91 9745409300
mail@blueboxarchitects.com
www.blueboxarchitects.com

DRAWING NO: 2248-COPA-ID-3F FRLT

DRAWN BY : SKP	SCALE : 1:75
CHECKED BY : SOMU	SHEET SIZE : A1
DATE : 24-06-2025	SHEET NO : 04 of 09

FILE INFO : .....

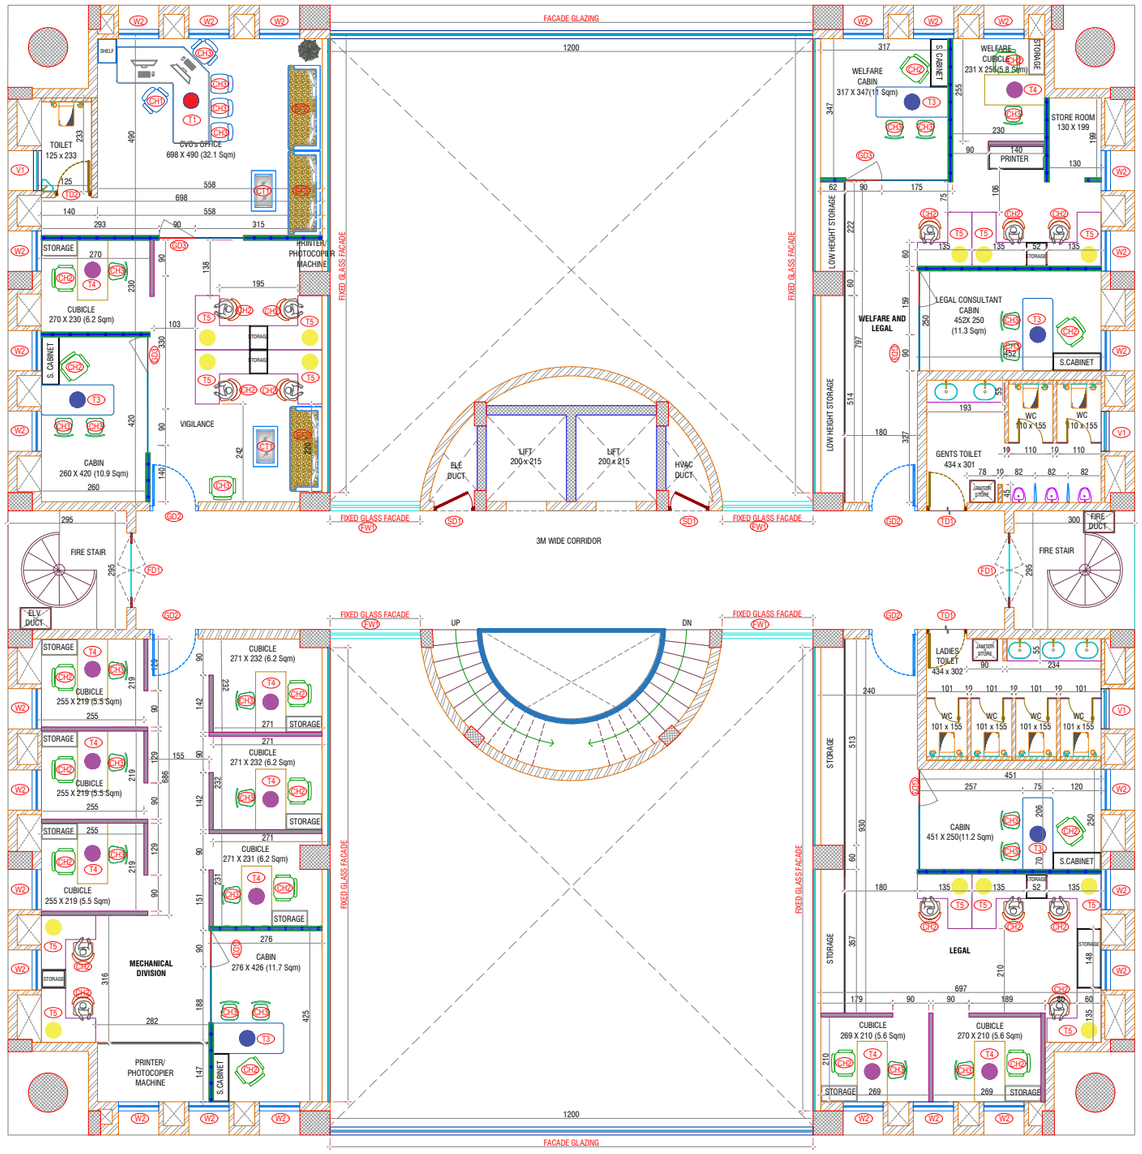

FOURTH FLOOR

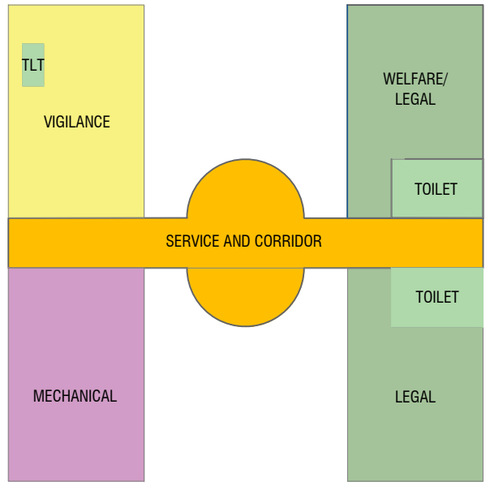

MECHANICAL			
CLASS	REQUIRED	Average Area (M^2)	ACHIEVED
CLASS-01A	CHAMBER A	33.00 Sq.Mt	00
CLASS-01B	CHAMBER B	22.00 Sq.Mt	00
CLASS-01C	CABIN	11.00 Sq.Mt	01
CLASS-02	CUBICAL	05.50 Sq.Mt	06
CLASS-03 & 04	WORKSTATION	02.25 Sq.Mt	02
		TOTAL	09

VIGILANCE			
CLASS	REQUIRED	Average Area (M^2)	ACHIEVED
CLASS-01A	CHAMBER A	33.00 Sq.Mt	01
CLASS-01B	CHAMBER B	22.00 Sq.Mt	00
CLASS-01C	CABIN	11.00 Sq.Mt	01
CLASS-02	CUBICAL	05.50 Sq.Mt	01
CLASS-03 & 04	WORKSTATION	02.25 Sq.Mt	04
		TOTAL	07

GENERAL ADMIN DEPART (WELFARE, LEGAL)			
CLASS	REQUIRED	Average Area (M^2)	ACHIEVED
CLASS-01A	CHAMBER A	33.00 Sq.Mt	00
CLASS-01B	CHAMBER B	22.00 Sq.Mt	00
CLASS-01C	CABIN	11.00 Sq.Mt	03
CLASS-02	CUBICAL	05.50 Sq.Mt	03
CLASS-03 & 04	WORKSTATION	02.25 Sq.Mt	07
		TOTAL	13

TOILET	NO.OF URINAL	NO.OF WC	NO.OF WASH
GENTS	3	3	2
LADIES	-	4	3
GENTS & LADIES ATTACHED	-	1	1

- CLASS 01-TYPE A
- CLASS 01-TYPE B
- CLASS 01-TYPE C
- CLASS 02
- CLASS 03 & 04

GENERAL NOTES

1. DO NOT SCALE THE DRAWING FOLLOW WRITTEN DIMENSIONS ONLY.
2. ANY DISCREPANCY IN THE DRG. SHOULD BE BROUGHT TO THE NOTICE OF THE ARCHITECT IMMEDIATELY.
3. ALL DIMENSIONS SHOWN TO BE VERIFIED BEFORE EXECUTION.
4. ALL DIMENSIONS ARE IN CM UNLESS OTHERWISE SPECIFIED.
5. THIS IS THE PROPERTY OF BLUE BOX.IT SHALL NOT BE COPIED OR PRINTED WITHOUT PERMISSION.
6. ALL DIMENSIONS INDICATED ARE EXCLUDING PLASTER THICKNESS.
7. REFER STRUCTURAL DRG. FOR R.C.C. DETAILS.
8. REFER DETAIL DRG. FOR DOOR, WINDOW, STRUCTURE, HANDLE, STAIRCASE, TOILET LAYOUT, ETC.
9. FLOOR FINISH OF 5cm THICKNESS IS ASSUMED UNLESS OTHERWISE MENTIONED
10. READ THIS DRG IN CONJUNCTION WITH STRUCTURAL, INTERIOR AND SERVICE DRAWINGS.
11. FOR DETAILED DESCRIPTION OF FINISHES REFER SCHEDULE OF FINISHES DR'
12. BOQ AND SCHEDULE OF FINISH SHOULD BE REFERRED ALONG WITH THE DRAWINGS
13. QUANTITIES VARIATION OR MISSED OUT ITEMS TO BE DISCUSSED WITH THE CONSULTANTS AND PROCEED FURTHER.

REVISION	DESCRIPTION	DATE

ISSUED FOR : TENDER ☐
INFORMATION ☐ COMMENTS ☐
APPROVAL ✓ EXECUTION ☐

PROJECT : **COCHIN PORT AUTHORITY OFFICE INTERIOR RENOVATION**

TITLE : **FOURTH FLOOR FURNITURE LAYOUT**

CLIENT : **COCHIN PORT TRUST**

STRUCTURAL CONSULTANT : .....

PLUMBING CONSULTANT : .....

ELECTRICAL CONSULTANT : .....

ORIENTATION : N

BLUEBOX
ARCHITECTURAL DESIGN COMPANY

G8, 1st Cross Road, Panampilly Nagar,Cochin.
0484 223300, +91 9745409300
mail@blueboxarchitects.com
www.blueboxarchitects.com

DRAWING NO: 2248-COPA-ID-4F FRLT

DRAWN BY : SKP	SCALE 1:75
CHECKED BY : SOMU	SHEET SIZE : A1
DATE : 24-06-2025	SHEET NO : 05 of 09

FILE INFO : .....

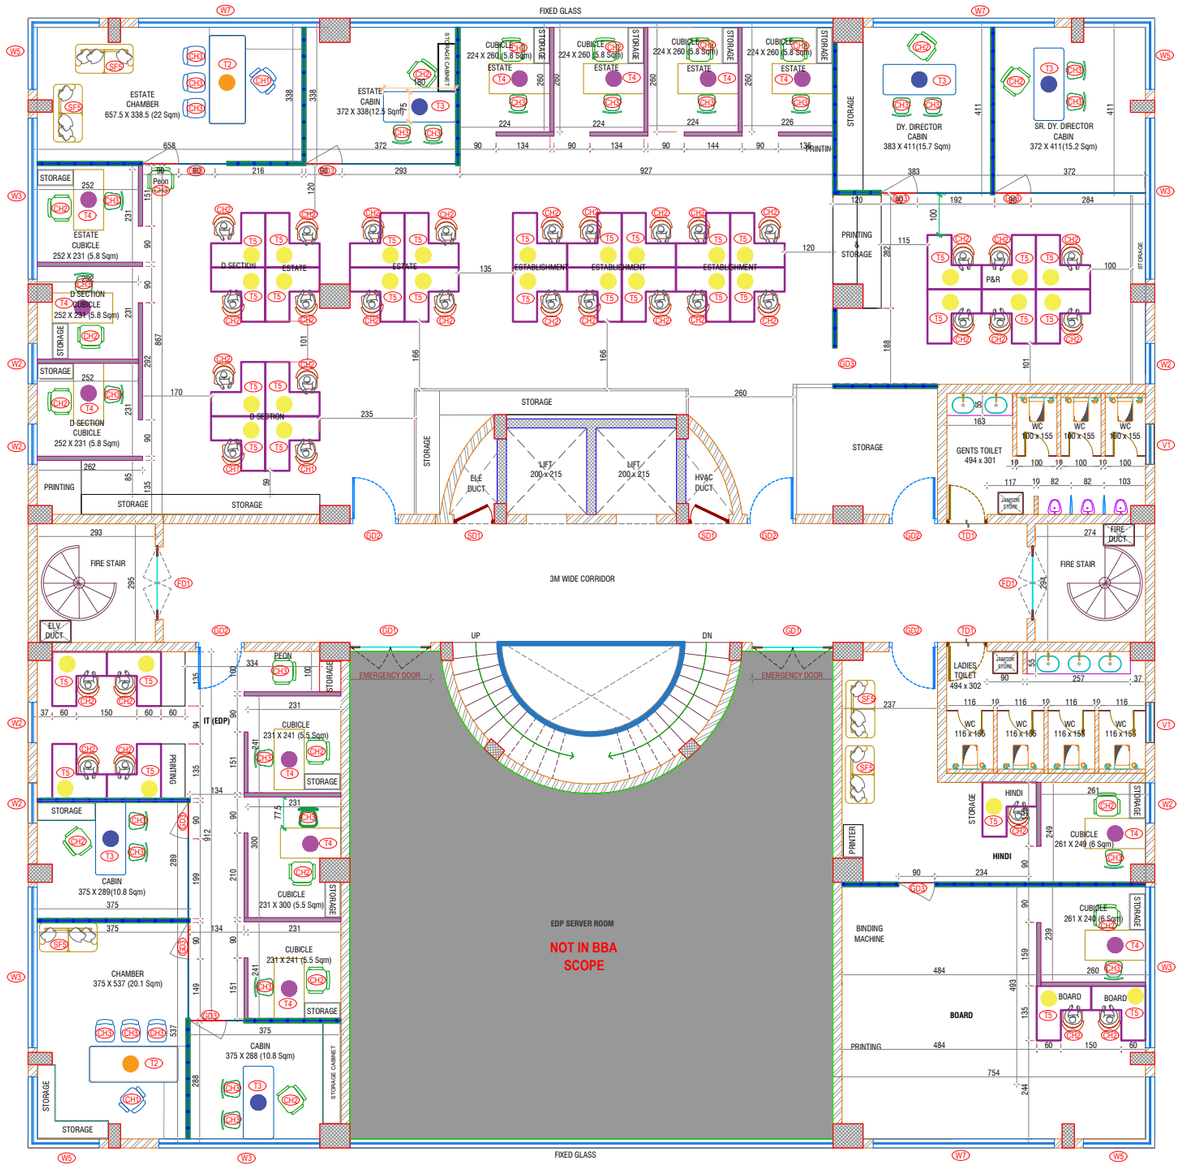

FIFTH FLOOR

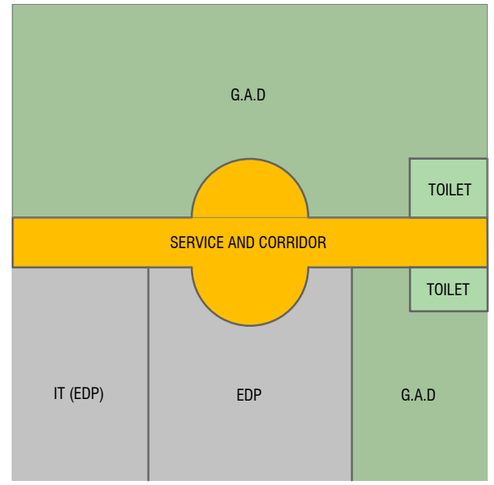

IT (EDP)			
CLASS	REQUIRED	Average Area (M^2)	ACHIEVED
CLASS-01A	CHAMBER A	33.00 Sq.Mt	00
CLASS-01B	CHAMBER B	22.00 Sq.Mt	01
CLASS-01C	CABIN	11.00 Sq.Mt	02
CLASS-02	CUBICAL	05.50 Sq.Mt	03
CLASS-03 & 04	WORKSTATION	02.25 Sq.Mt	04
		TOTAL	10

GENERAL ADMIN DEPART (WELFARE, LEGAL)			
CLASS	REQUIRED	Average Area (M^2)	ACHIEVED
CLASS-01A	CHAMBER A	33.00 Sq.Mt	00
CLASS-01B	CHAMBER B	22.00 Sq.Mt	01
CLASS-01C	CABIN	11.00 Sq.Mt	03
CLASS-02	CUBICAL	05.50 Sq.Mt	09
CLASS-03 & 04	WORKSTATION	02.25 Sq.Mt	31
		TOTAL	44

TOILET	NO.OF URINAL	NO.OF WC	NO.OF WASH
GENTS	3	3	2
LADIES	-	4	3

- CLASS 01-TYPE A
- CLASS 01-TYPE B
- CLASS 01-TYPE C
- CLASS 02
- CLASS 03 & 04

GENERAL NOTES

1. DO NOT SCALE THE DRAWING FOLLOW WRITTEN DIMENSIONS ONLY.
2. ANY DISCREPANCY IN THE DRG. SHOULD BE BROUGHT TO THE NOTICE OF THE ARCHITECT IMMEDIATELY.
3. ALL DIMENSIONS SHOWN TO BE VERIFIED BEFORE EXECUTION.
4. ALL DIMENSIONS ARE IN CM UNLESS OTHERWISE SPECIFIED.
5. THIS IS THE PROPERTY OF BLUE BOX.IT SHALL NOT BE COPIED OR PRINTED WITHOUT PERMISSION.
6. ALL DIMENSIONS INDICATED ARE EXCLUDING PLASTER THICKNESS.
7. REFER STRUCTURAL DRG. FOR R.C.C. DETAILS.
8. REFER DETAIL DRG. FOR DOOR, WINDOW,STRUCTURE,HANDLE, STAIRCASE,TOILET LAYOUT, ETC.
9. FLOOR FINISH OF 5cm THICKNESS IS ASSUMED UNLESS OTHERWISE MENTIONED
10. READ THIS DRG IN CONJUNCTION WITH STRUCTURAL,INTERIOR AND SERVICE DRAWINGS.
11. FOR DETAILED DESCRIPTION OF FINISHES REFER SCHEDULE OF FINISHES DR'
12. BOQ AND SCHEDULE OF FINISH SHOULD BE REFERRED ALONG WITH THE DRAWINGS
13. QUANTITIES VARIATION OR MISSED OUT ITEMS TO BE DISCUSSED WITH THE CONSULTANTS AND PROCEED FURTHER.

REVISION	DESCRIPTION	DATE

ISSUED FOR : TENDER ☐ INFORMATION ☐ COMMENTS ☐ APPROVAL ✓ EXECUTION ☐

PROJECT : **COCHIN PORT AUTHORITY OFFICE INTERIOR RENOVATION**

TITLE : **FIFTH FLOOR FURNITURE LAYOUT**

CLIENT : **COCHIN PORT TRUST**

STRUCTURAL CONSULTANT : .....

PLUMBING CONSULTANT : .....

ELECTRICAL CONSULTANT : .....

ORIENTATION : N

BLUEBOX ARCHITECTURAL DESIGN COMPANY
G8, 1st Cross Road, Panampilly Nagar,Cochin.
0484 223300, +91 9745409300
mail@blueboxarchitects.com
www.blueboxarchitects.com

DRAWING NO: 2248-COPA-ID-5F FRLT

DRAWN BY : SKP	SCALE 1:75
CHECKED BY : SOMU	SHEET SIZE : A1
DATE : 24-06-2025	SHEET NO : 06 of 09

FILE INFO : .....

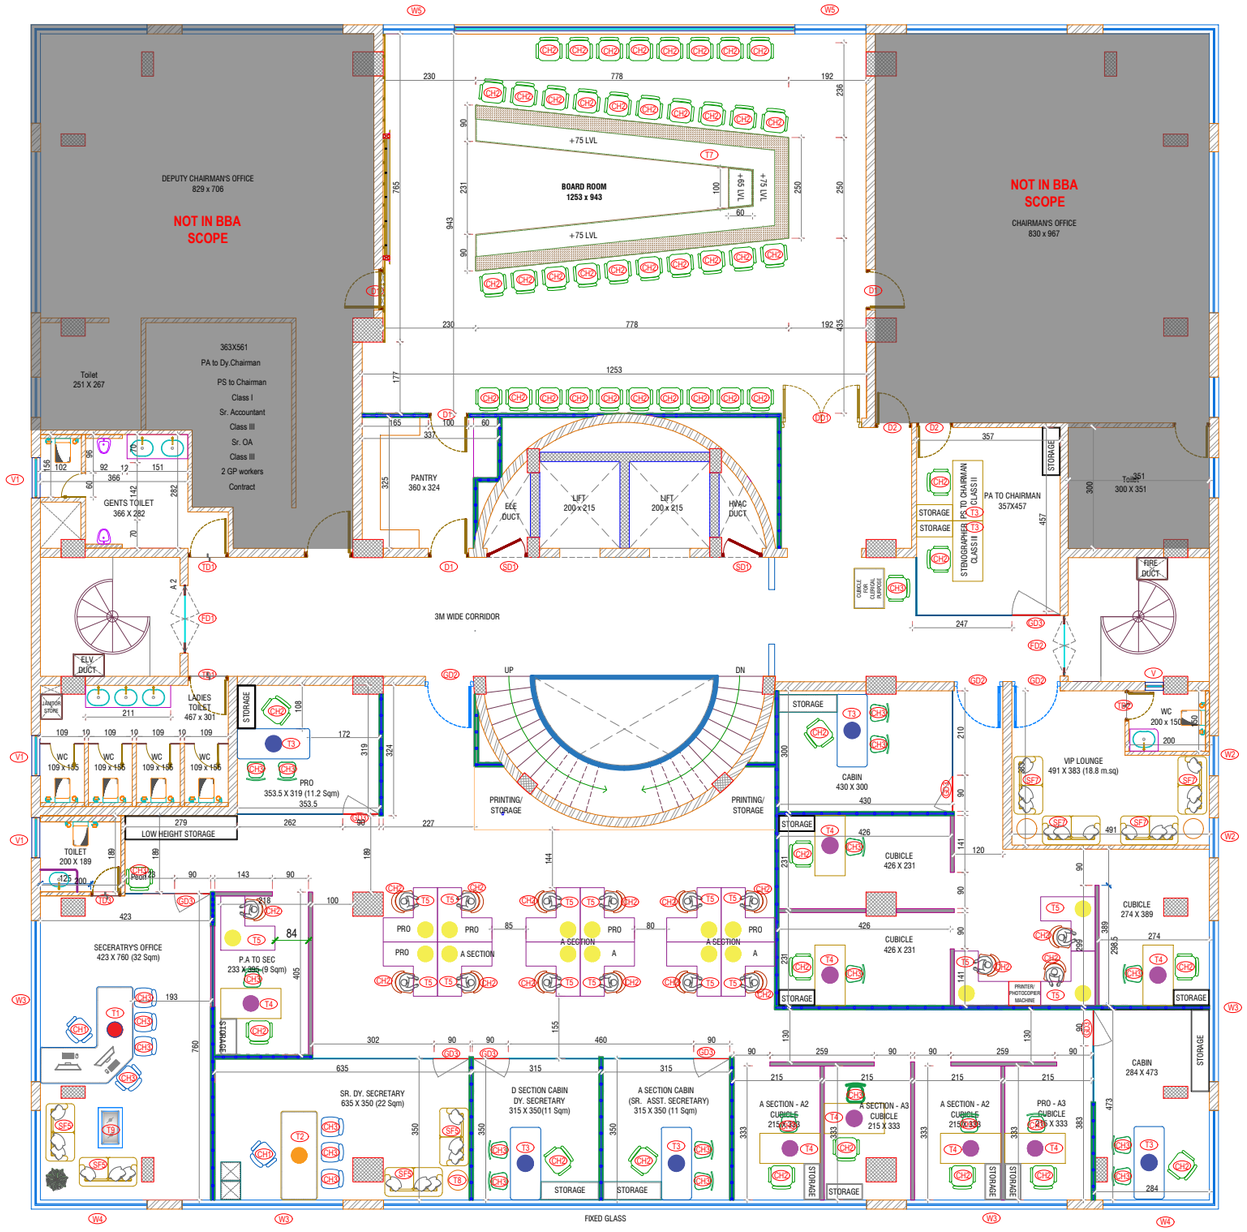

SIXTH FLOOR

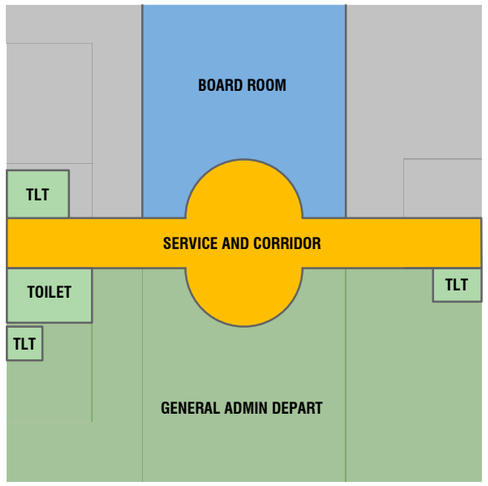

GENERAL ADMIN DEPART

CLASS	REQUIRED	Average Area (M^2)	ACHIEVED
CLASS-01A	CHAMBER A	33.00 Sq.Mt	01
CLASS-01B	CHAMBER B	22.00 Sq.Mt	01
CLASS-01C	CABIN	11.00 Sq.Mt	05
CLASS-02	CUBICAL	05.50 Sq.Mt	08
CLASS-03 & 04	WORKSTATION	02.25 Sq.Mt	16
		TOTAL	31

TOILET	NO.OF URINAL	NO.OF WC	NO.OF WASH
GENTS	2	1	2
LADIES	-	04	03
GENTS & LADIES ATTACHED	-	02	02

ROOM	OCCUPANCY
BOARD ROOM	33

- CLASS 01-TYPE A
- CLASS 01-TYPE B
- CLASS 01-TYPE C
- CLASS 02
- CLASS 03 & 04

GENERAL NOTES

1. DO NOT SCALE THE DRAWING FOLLOW WRITTEN DIMENSIONS ONLY.
2. ANY DISCREPANCY IN THE DRG. SHOULD BE BROUGHT TO THE NOTICE OF THE ARCHITECT IMMEDIATELY.
3. ALL DIMENSIONS SHOWN TO BE VERIFIED BEFORE EXECUTION.
4. ALL DIMENSIONS ARE IN CM UNLESS OTHERWISE SPECIFIED.
5. THIS IS THE PROPERTY OF BLUE BOX.IT SHALL NOT BE COPIED OR PRINTED WITHOUT PERMISSION.
6. ALL DIMENSIONS INDICATED ARE EXCLUDING PLASTER THICKNESS.
7. REFER STRUCTURAL DRG. FOR R.C.C. DETAILS.
8. REFER DETAIL DRG. FOR DOOR, WINDOW,STRUCTURE,HANDLE, STAIRCASE,TOILET LAYOUT, ETC.
9. FLOOR FINISH OF 5cm THICKNESS IS ASSUMED UNLESS OTHERWISE MENTIONED
10. READ THIS DRG IN CONJUNCTION WITH STRUCTURAL,INTERIOR AND SERVICE DRAWINGS.
11. FOR DETAILED DESCRIPTION OF FINISHES REFER SCHEDULE OF FINISHES DR'
12. BOQ AND SCHEDULE OF FINISH SHOULD BE REFERRED ALONG WITH THE DRAWINGS
13. QUANTITIES VARIATION OR MISSED OUT ITEMS TO BE DISCUSSED WITH THE CONSULTANTS AND PROCEED FURTHER

REVISION	DESCRIPTION	DATE

ISSUED FOR : TENDER ☐ INFORMATION ☐ COMMENTS ☐ APPROVAL ✓ EXECUTION ☐

PROJECT : **COCHIN PORT AUTHORITY OFFICE INTERIOR RENOVATION**

TITLE : **SIXTH FLOOR FURNITURE LAYOUT**

CLIENT : **COCHIN PORT TRUST**

STRUCTURAL CONSULTANT : .....

PLUMBING CONSULTANT : .....

ELECTRICAL CONSULTANT : .....

ORIENTATION : N

BLUEBOX
ARCHITECTURAL DESIGN COMPANY
G8, 1st Cross Road, Panampilly Nagar,Cochin.
0484 223300, +91 9745409300
mail@blueboxarchitects.com
www.blueboxarchitects.com

DRAWING NO: 2248-COPA-ID-6F FRLT

DRAWN BY : SKP	SCALE : 1:75
CHECKED BY : SOMU	SHEET SIZE : A1
DATE : 25-06-2025	SHEET NO : 07 of 09

FILE INFO : .....

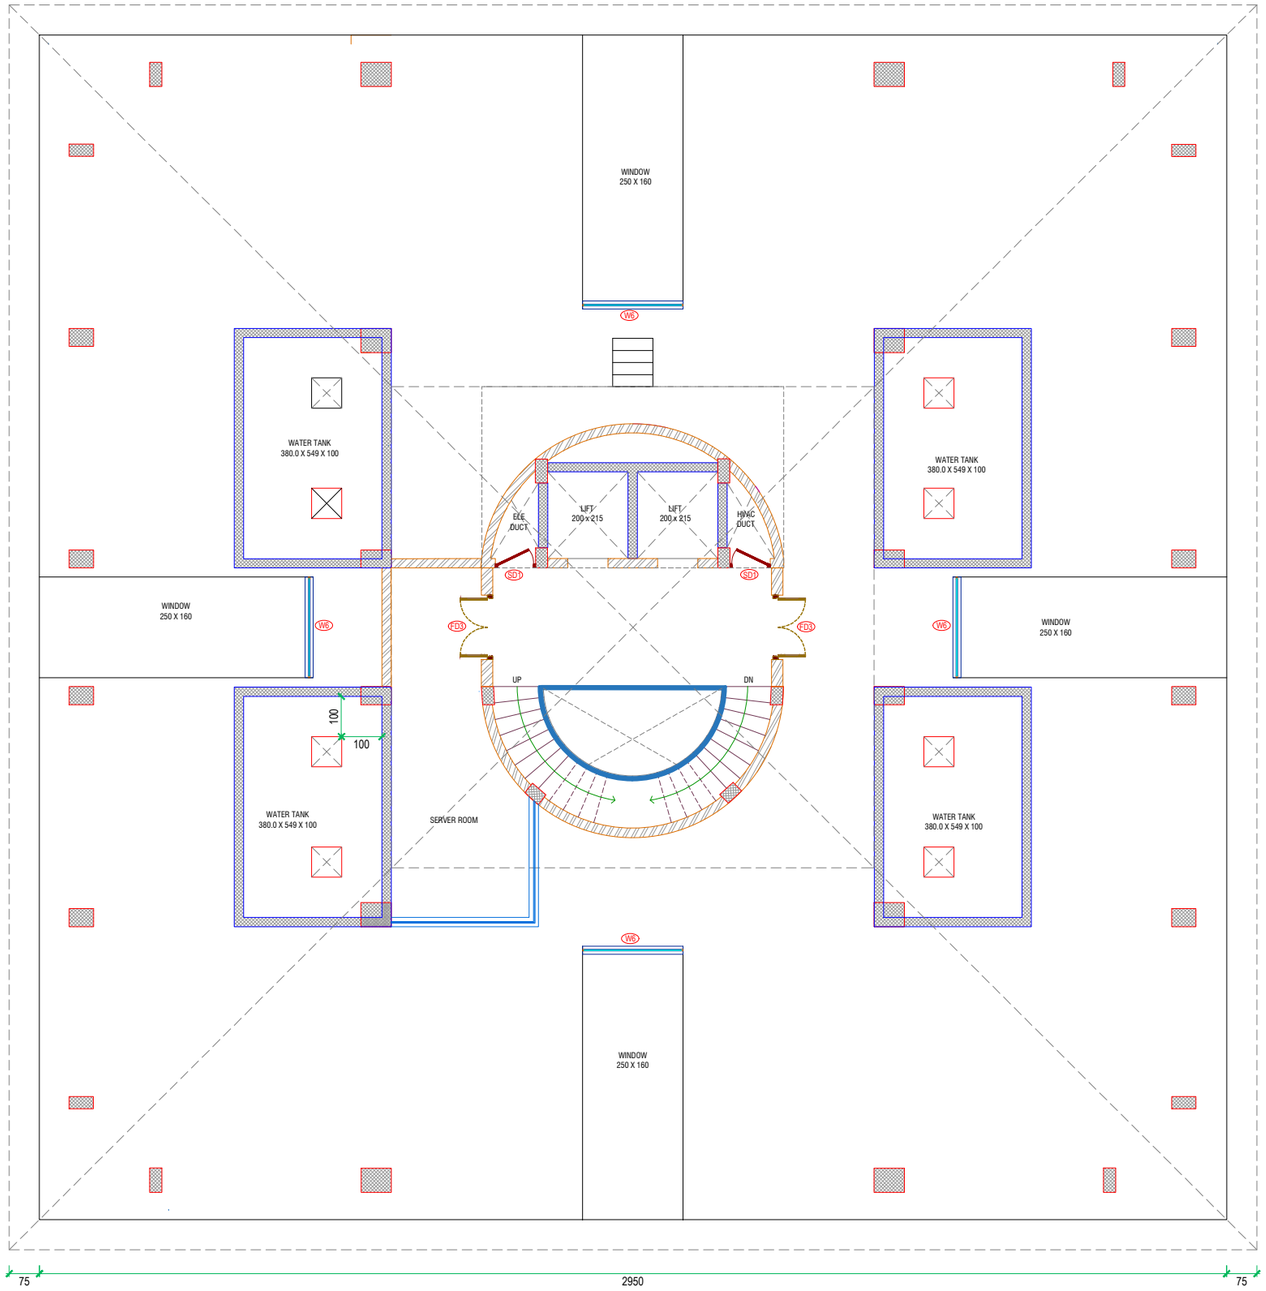

SEVENTH FLOOR

GENERAL NOTES

1. DO NOT SCALE THE DRAWING FOLLOW WRITTEN DIMENSIONS ONLY.
2. ANY DISCREPANCY IN THE DRG. SHOULD BE BROUGHT TO THE NOTICE OF THE ARCHITECT IMMEDIATELY.
3. ALL DIMENSIONS SHOWN TO BE VERIFIED BEFORE EXECUTION.
4. ALL DIMENSIONS ARE IN CM UNLESS OTHERWISE SPECIFIED.
5. THIS IS THE PROPERTY OF BLUE BOX.IT SHALL NOT BE COPIED OR PRINTED WITHOUT PERMISSION.
6. ALL DIMENSIONS INDICATED ARE EXCLUDING PLASTER THICKNESS.
7. REFER STRUCTURAL DRG. FOR R.C.C. DETAILS.
8. REFER DETAIL DRG. FOR DOOR, WINDOW,STRUCTURE,HANDLE, STAIRCASE,TOILET LAYOUT, ETC.
9. FLOOR FINISH OF 5cm THICKNESS IS ASSUMED UNLESS OTHERWISE MENTIONED
10. READ THIS DRG IN CONJUNCTION WITH STRUCTURAL,INTERIOR AND SERVICE DRAWINGS.
11. FOR DETAILED DESCRIPTION OF FINISHES REFER SCHEDULE OF FINISHES DR'
12. BOQ AND SCHEDULE OF FINISH SHOULD BE REFERRED ALONG WITH THE DRAWINGS
13. QUANTITIES VARIATION OR MISSED OUT ITEMS TO BE DISCUSSED WITH THE CONSULTANTS AND PROCEED FURTHER

REVISION	DESCRIPTION	DATE

ISSUED FOR : TENDER ☐
INFORMATION ☐ COMMENTS ☐
APPROVAL ✓ EXECUTION ☐

PROJECT :
COCHIN PORT AUTHORITY OFFICE INTERIOR RENOVATION

TITLE :
SEVENTH FLOOR FURNITURE LAYOUT

CLIENT :
COCHIN PORT TRUST

STRUCTURAL CONSULTANT :

PLUMBING CONSULTANT :

ELECTRICAL CONSULTANT :

ORIENTATION :

N

BLUEBOX
ARCHITECTURAL DESIGN COMPANY

G8, 1st Cross Road, Panampilly Nagar,Cochin.
0484 223300, +91 9745409300
mail@blueboxarchitects.com
www.blueboxarchitects.com

DRAWING NO: 2248-COPA-ID-7F FRLT

DRAWN BY : NAJAH	SCALE 1:75
CHECKED BY : SOMU	SHEET SIZE : A1
DATE : 25-06-2025	SHEET NO : 08 of 09

FILE INFO :

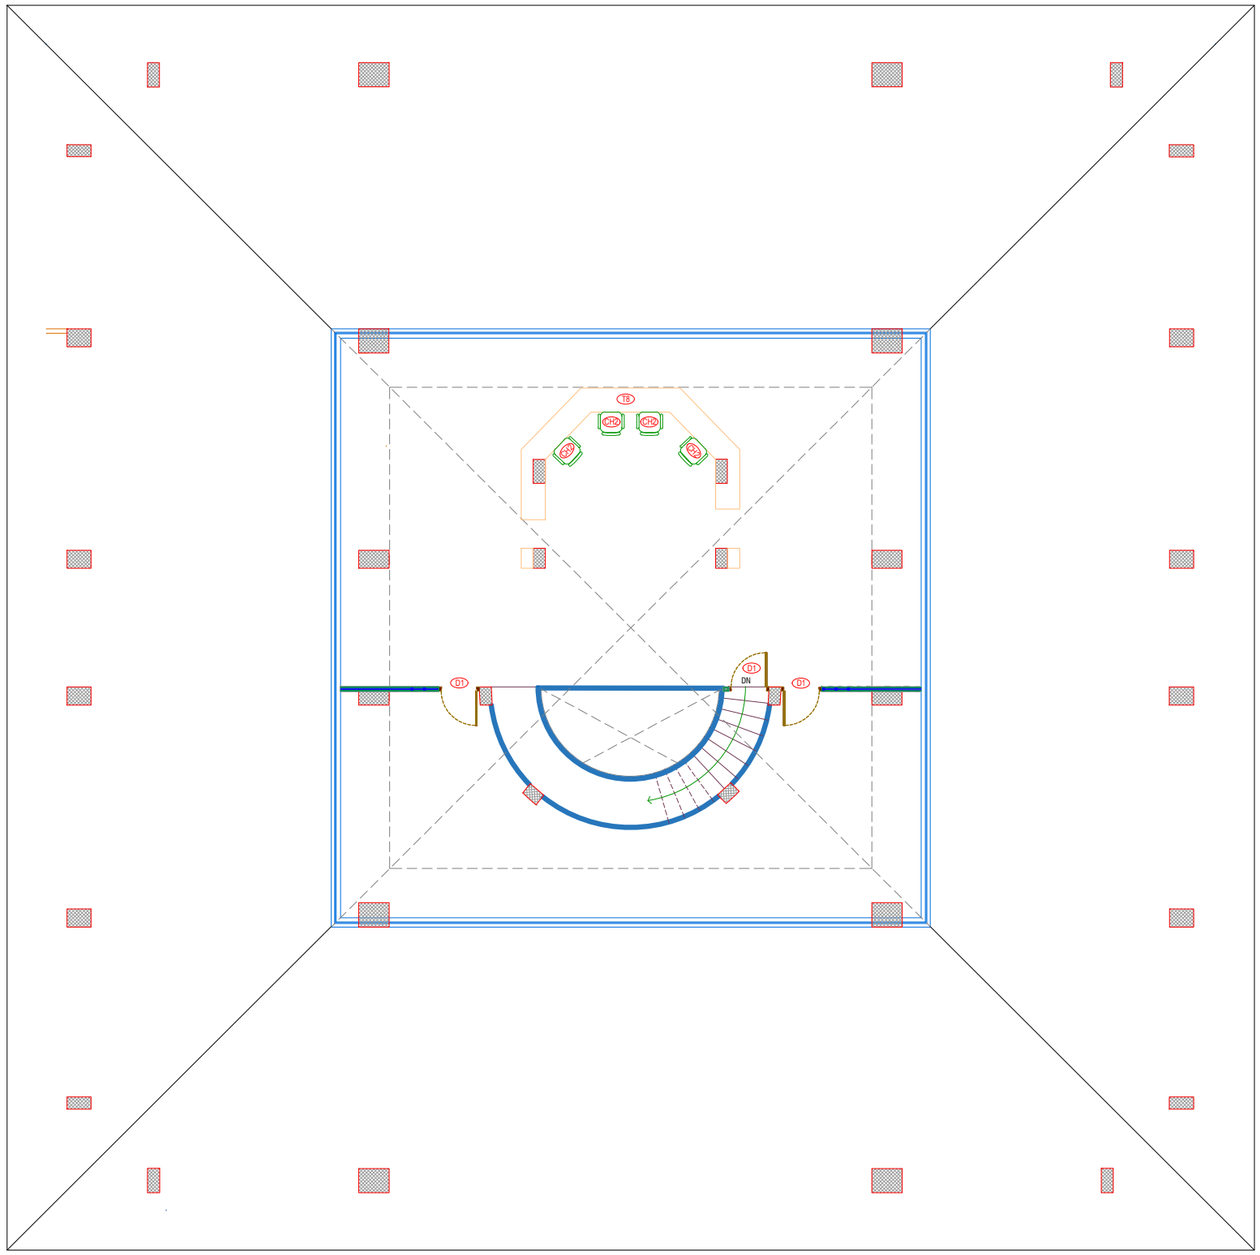

EIGHTH FLOOR

GENERAL NOTES

1. DO NOT SCALE THE DRAWING FOLLOW WRITTEN DIMENSIONS ONLY.
2. ANY DISCREPANCY IN THE DRG. SHOULD BE BROUGHT TO THE NOTICE OF THE ARCHITECT IMMEDIATELY.
3. ALL DIMENSIONS SHOWN TO BE VERIFIED BEFORE EXECUTION.
4. ALL DIMENSIONS ARE IN CM UNLESS OTHERWISE SPECIFIED.
5. THIS IS THE PROPERTY OF BLUE BOX.IT SHALL NOT BE COPIED OR PRINTED WITHOUT PERMISSION.
6. ALL DIMENSIONS INDICATED ARE EXCLUDING PLASTER THICKNESS.
7. REFER STRUCTURAL DRG. FOR R.C.C. DETAILS.
8. REFER DETAIL DRG. FOR DOOR, WINDOW,STRUCTURE,HANDLE, STAIRCASE,TOILET LAYOUT, ETC.
9. FLOOR FINISH OF 5cm THICKNESS IS ASSUMED UNLESS OTHERWISE MENTIONED
10. READ THIS DRG IN CONJUNCTION WITH STRUCTURAL,INTERIOR AND SERVICE DRAWINGS.
11. FOR DETAILED DESCRIPTION OF FINISHES REFER SCHEDULE OF FINISHES DR'
12. BOQ AND SCHEDULE OF FINISH SHOULD BE REFERRED ALONG WITH THE DRAWINGS
13. QUANTITIES VARIATION OR MISSED OUT ITEMS TO BE DISCUSSED WITH THE CONSULTANTS AND PROCEED FURTHER

REVISION	DESCRIPTION	DATE

ISSUED FOR: TENDER ☐
INFORMATION ☐ COMMENTS ☐
APPROVAL ☑ EXECUTION ☐

PROJECT :
COCHIN PORT AUTHORITY OFFICE INTERIOR RENOVATION

TITLE :
EIGHTH FLOOR FURNITURE LAYOUT

CLIENT :
COCHIN PORT TRUST

STRUCTURAL CONSULTANT :

PLUMBING CONSULTANT :

ELECTRICAL CONSULTANT :

ORIENTATION :

N

BLUEBOX
ARCHITECTURAL DESIGN COMPANY

G8, 1st Cross Road, Panampilly Nagar,Cochin.
0484 223300, +91 9745409300
mail@blueboxarchitects.com
www.blueboxarchitects.com

DRAWING NO: 2248-COPA-ID-8F FRLT

DRAWN BY : SKP	SCALE : 1:75
CHECKED BY : SOMU	SHEET SIZE : A1
DATE : 25-06-2025	SHEET NO : 09 of 09

FILE INFO :

GROUND FLOOR

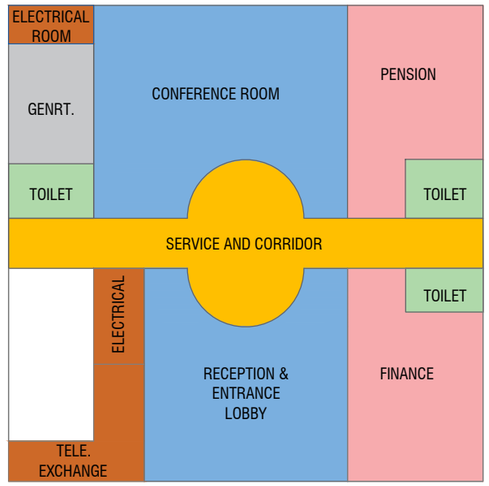

PENSION + CASH + ER + TR			
CLASS	REQUIRED	Average Area (M^2)	ACHIEVED
CLASS-01A	CHAMBER A	33.00 Sq.Mt	-
CLASS-01B	CHAMBER B	22.00 Sq.Mt	-
CLASS-01C	CABIN	11.00 Sq.Mt	-
CLASS-02	CUBICAL	05.50 Sq.Mt	06
CLASS-03 & 04	WORKSTATION	02.25 Sq.Mt	20
	WORKSTATION A	02.25 Sq.Mt	02
		TOTAL	28

ROOM	OCCUPANCY
CONFERENCE ROOM	88
RECEPTION & ENTRANCE LOBBY	2

TOILET	NO.OF URINAL	NO.OF WC	NO.OF WASH
GENTS	3	3	2
LADIES	-	4	3
DIFFERENTLY ABLED TOILET	-	1	2

- CLASS 01-TYPE A
- CLASS 01-TYPE B
- CLASS 01-TYPE C
- CLASS 02
- CLASS 03 & 04

GENERAL NOTES

1. DO NOT SCALE THE DRAWING FOLLOW WRITTEN DIMENSIONS ONLY.
2. ANY DISCREPANCY IN THE DRG. SHOULD BE BROUGHT TO THE NOTICE OF THE ARCHITECT IMMEDIATELY.
3. ALL DIMENSIONS SHOWN TO BE VERIFIED BEFORE EXECUTION.
4. ALL DIMENSIONS ARE IN CM UNLESS OTHERWISE SPECIFIED.
5. THIS IS THE PROPERTY OF BLUE BOX.IT SHALL NOT BE COPIED OR PRINTED WITHOUT PERMISSION.
6. ALL DIMENSIONS INDICATED ARE EXCLUDING PLASTER THICKNESS.
7. REFER STRUCTURAL DRG. FOR R.C.C. DETAILS.
8. REFER DETAIL DRG. FOR DOOR, WINDOW,STRUCTURE,HANDLE, STAIRCASE,TOILET LAYOUT, ETC.
9. FLOOR FINISH OF 5cm THICKNESS IS ASSUMED UNLESS OTHERWISE MENTIONED
10. READ THIS DRG IN CONJUNCTION WITH STRUCTURAL,INTERIOR AND SERVICE DRAWINGS.
11. FOR DETAILED DESCRIPTION OF FINISHES REFER SCHEDULE OF FINISHES DR'
12. BOQ AND SCHEDULE OF FINISH SHOULD BE REFERRED ALONG WITH THE DRAWINGS
13. QUANTITIES VARIATION OR MISSED OUT ITEMS TO BE DISCUSSED WITH THE CONSULTANTS AND PROCEED FURTHER.

REVISION	DESCRIPTION	DATE

ISSUED FOR: TENDER ☐ INFORMATION ☐ COMMENTS ☐ APPROVAL ✓ EXECUTION ☐

PROJECT : **COCHIN PORT AUTHORITY OFFICE INTERIOR RENOVATION**

TITLE : **GROUND FLOOR FURNITURE LAYOUT**

CLIENT : **COCHIN PORT TRUST**

STRUCTURAL CONSULTANT : .....

PLUMBING CONSULTANT : .....

ELECTRICAL CONSULTANT : .....

ORIENTATION : N

BLUEBOX ARCHITECTURAL DESIGN COMPANY

G8, 1st Cross Road, Panampilly Nagar,Cochin.
0484 223300, +91 9745409300
mail@blueboxarchitects.com
www.blueboxarchitects.com

DRAWING NO: 2248-COPA-ID-GF FRLT

DRAWN BY : SKP	SCALE : 1:75
CHECKED BY : SOMU	SHEET SIZE : A1
DATE : 24-06-2025	SHEET NO : 01 of 09

FILE INFO : .....

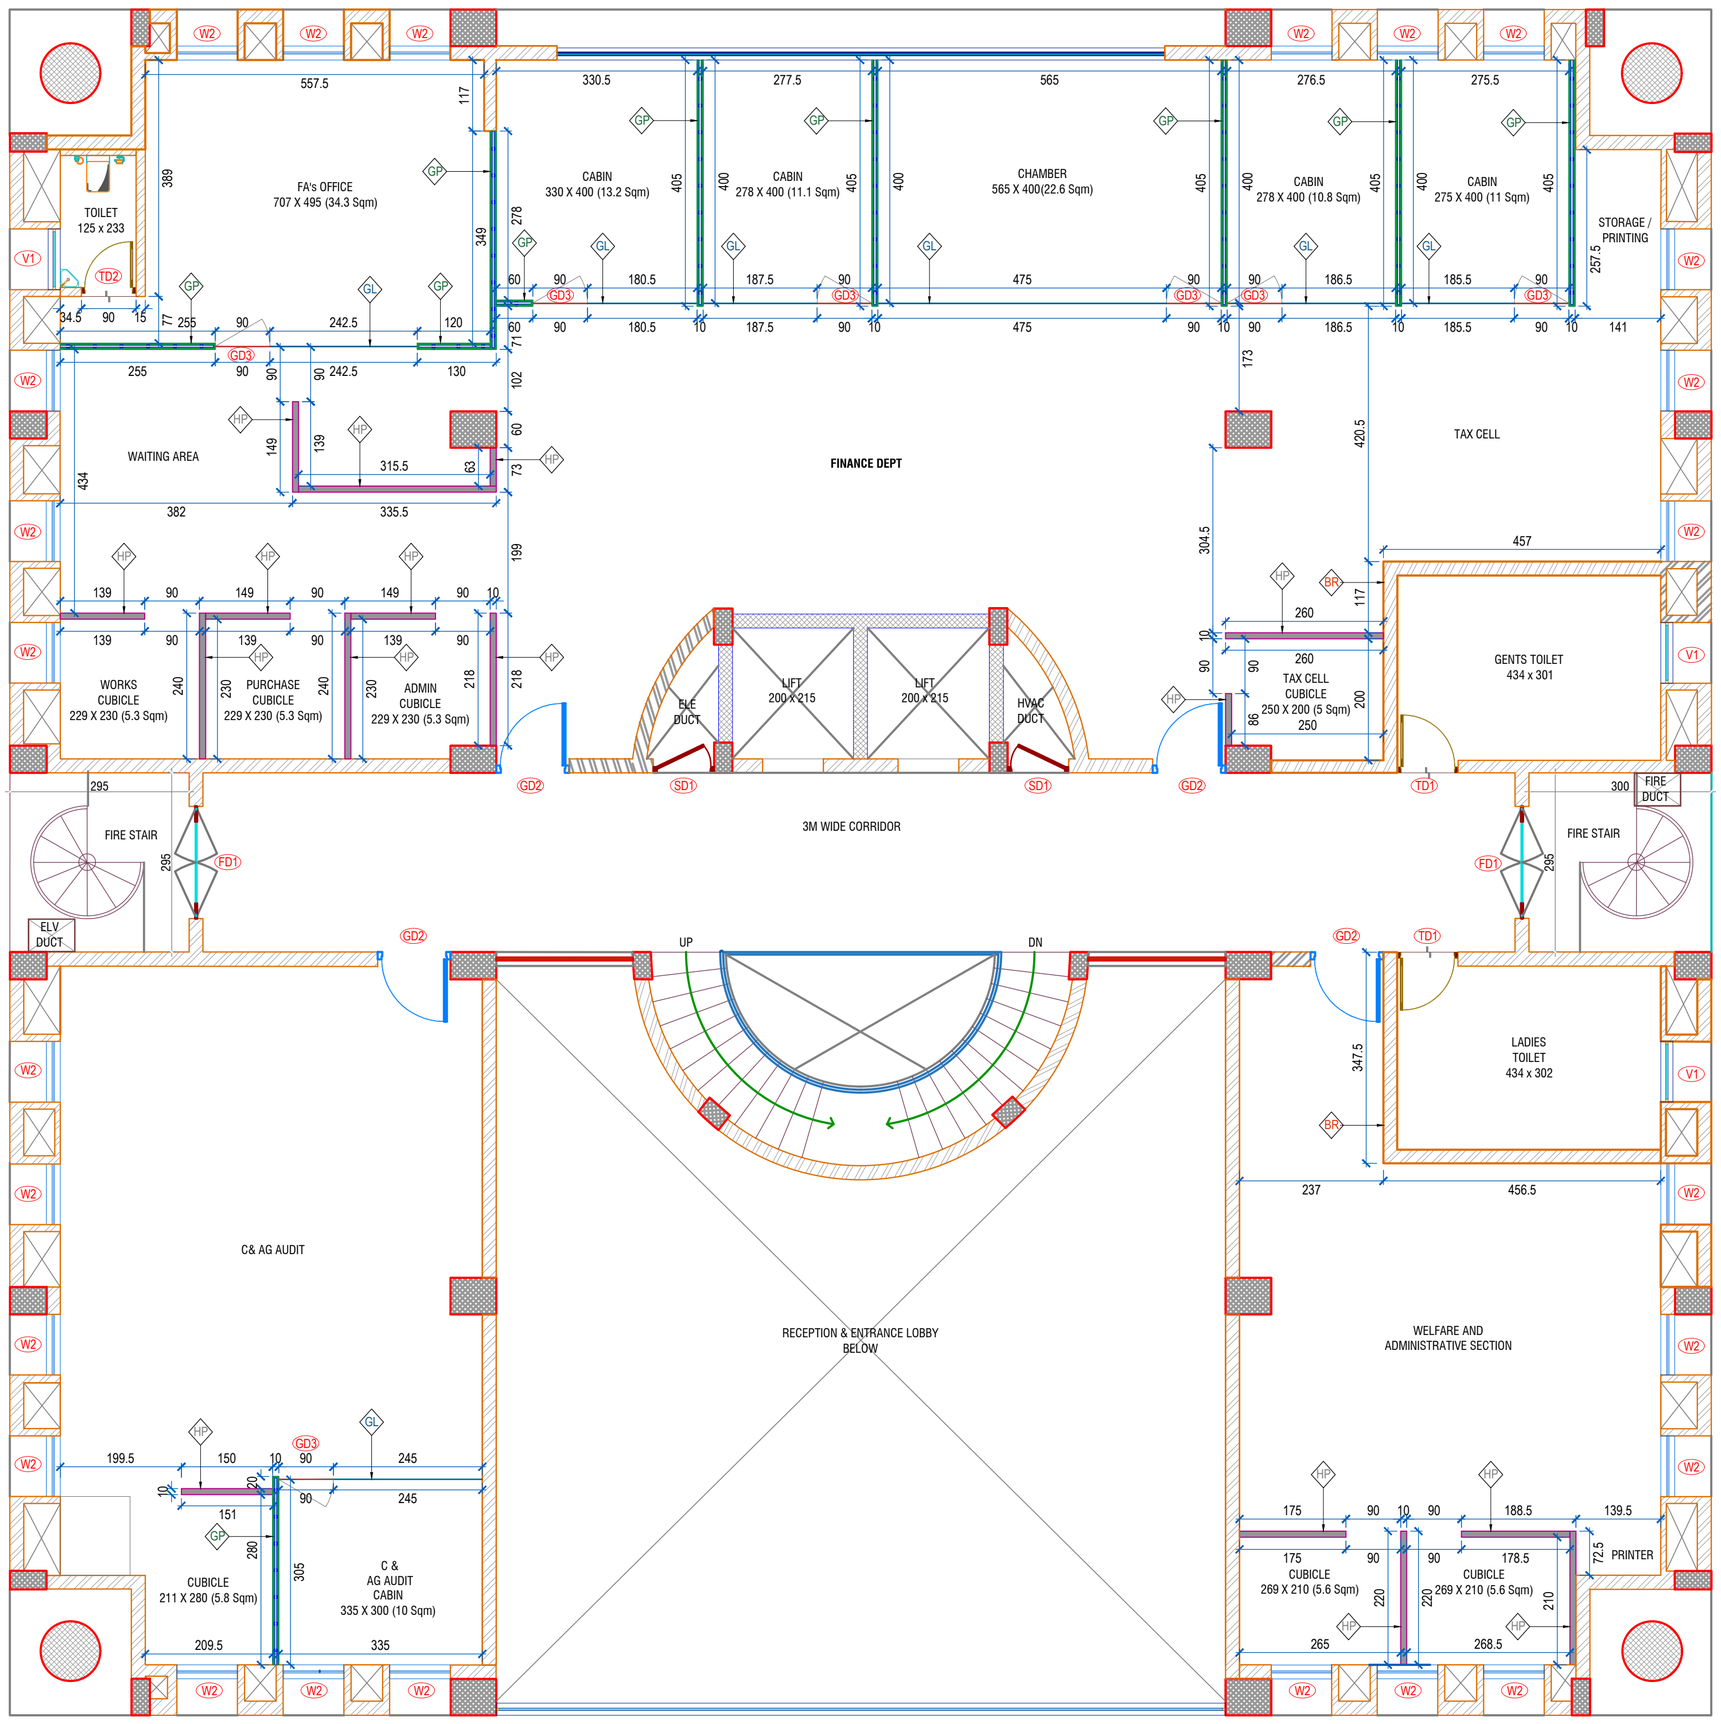

FIRST FLOOR

PARTITION LEGEND	
SYMBOL	DISCRIPTION
BR	BRICK WALL
GP	GYPSUM PARTITION WALL
HP	HALF PLYWOOD PARTITION WALL
GL	GLASS PARTITION WALL

PROJECT : **COCHIN PORT AUTHORITY OFFICE INTERIOR RENOVATION**

TITLE : **FIRST FLOOR PARTITION LAYOUT**

CLIENT : **COCHIN PORT TRUST**

GENERAL NOTES :

1. DO NOT SCALE THE DRAWING FOLLOW WRITTEN DIMENSIONS ONLY.
2. ANY DISCREPANCY IN THE DRG. SHOULD BE BROUGHT TO THE NOTICE OF THE ARCHITECT IMMEDIATELY.
3. ALL DIMENSIONS SHOWN TO BE VERIFIED BEFORE EXECUTION.
4. ALL DIMENSIONS ARE IN CM UNLESS OTHERWISE SPECIFIED.
5. THIS IS THE PROPERTY OF BLUE BOX IT SHALL NOT BE COPIED OR PRINTED WITHOUT PERMISSION.
6. ALL DIMENSIONS INDICATED ARE EXCLUDING PLASTER THICKNESS.
7. REFER STRUCTURAL DRG. FOR R.C.C. DETAILS.
8. REFER DETAIL DRG. FOR DOOR, WINDOW,STRUCTURE,HANDLE, STAIRCASE,TOILET LAYOUT. ETC.
9. FLOOR FINISH OF 5cm THICKNESS IS ASSUMED UNLESS OTHERWISE MENTIONED
10. READ THIS DRG IN CONJUNCTION WITH STRUCTURAL,INTERIOR AND SERVICE DRAWINGS.
11. FOR DETAILED DESCRIPTION OF FINISHES REFER SCHEDULE OF FINISHES DR'
12. BOQ AND SCHEDULE OF FINISH SHOULD BE REFERRED ALONG WITH THE DRAWINGS
13. QUANTITIES VARIATION OR MISSED OUT ITEMS TO BE DISCUSSED WITH THE CONSULTANTS AND PROCEED FURTHER

REVISION	DESCRIPTION	DATE

ISSUED FOR : INFORMATION ☒ COMMENTS ☐ TENDER ☐ APPROVAL ☐ EXECUTION ☐

STRUCTURAL CONSULTANT : .....

PLUMBING CONSULTANT : .....

ELECTRICAL CONSULTANT : .....

ORIENTATION

N

DRAWING NO: 2248-COPA-ID-1F-PLLT

DRAWN BY : NAJAH

SCALE 1:100

CHECKED BY : SOMU

SHEET SIZE : A2

DATE 16-07-2025

SHEET NO : 02 of 09

FILE INFO : .....

BLUEBOX : ARCHITECTURAL DESIGN COMPANY

G8, 1st Cross Road, Panampilly Nagar,Cochin.
0484 223300, +91 9745409300
mail@blueboxarchitects.com
www.blueboxarchitects.com